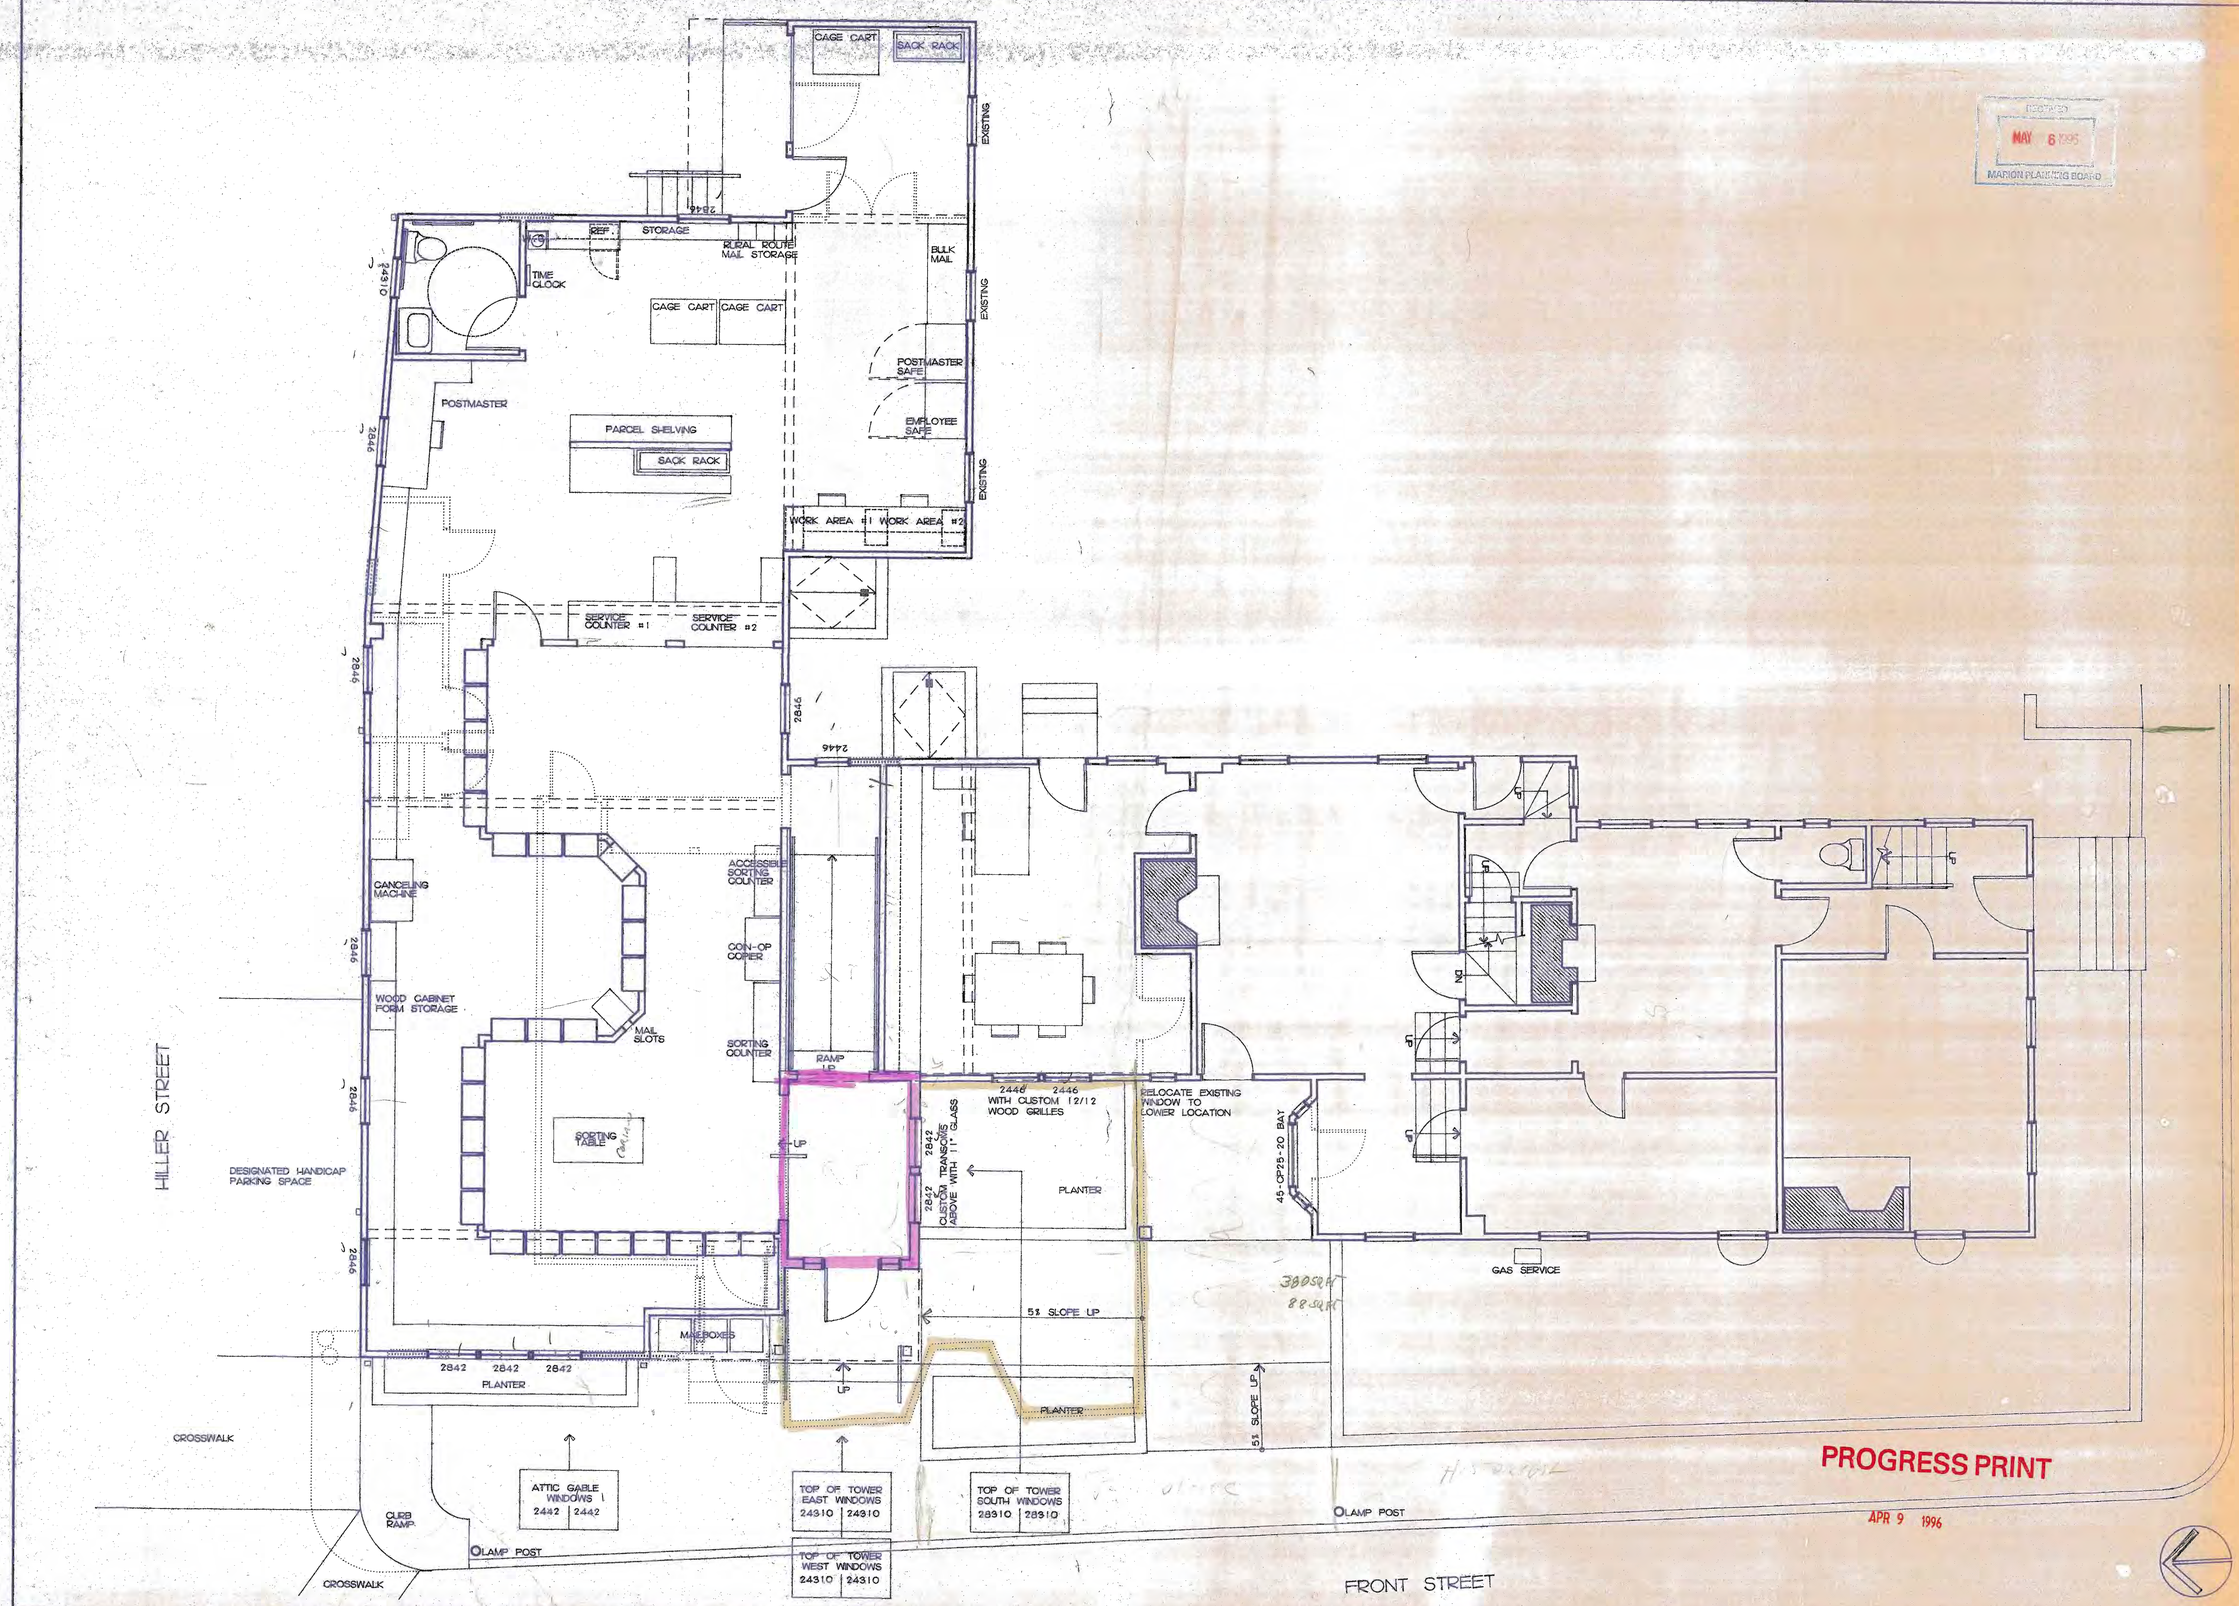

RECEIVED
MAY 6 1996
MARION PLANNING BOARD

PROGRESS PRINT
APR 9 1996

REVISIONS	BY

SALTONSTALL ARCHITECTS
159 FRONT STREET, P.O. BOX 1030
MARION, MASSACHUSETTS 02738
TEL.: (508) 748-1043
FAX: (508) 748-2330

ADDITION AND ALTERATIONS TO
MARION POST OFFICE
CORNER OF FRONT AND HILLER STREETS
MARION, MASSACHUSETTS

DRAWN :	CHECKED :
WWS	WJM
DATE :	
SCALE : AS NOTED	
JOB NO. : 95.17	
SHEET	

FIRST FLOOR PLAN