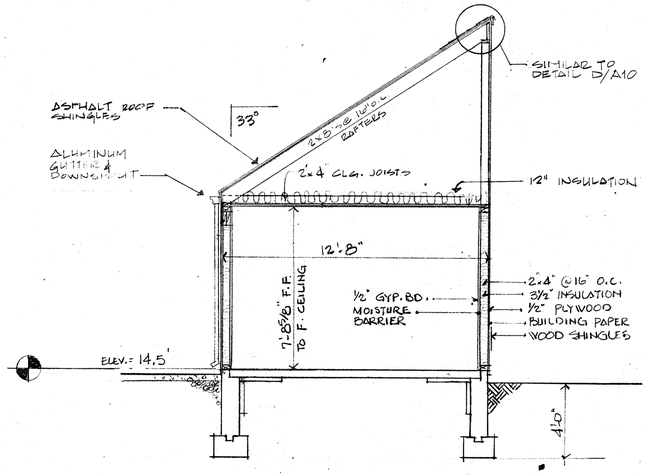

H / A12 SECTION THRU LAUNDRY
SCALE: ¼"=1'-0"

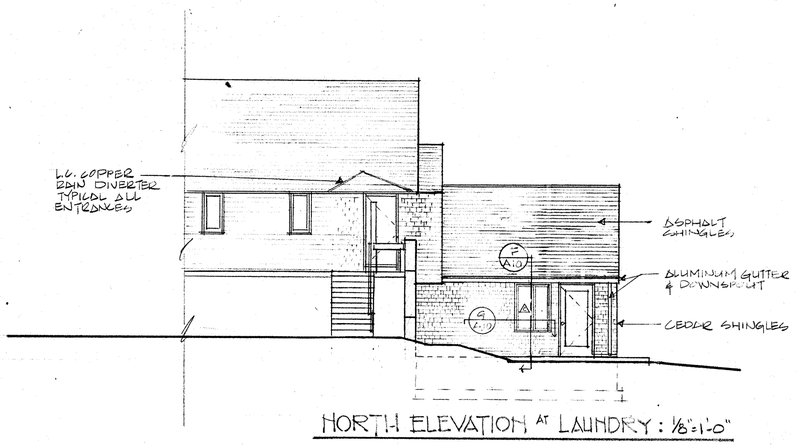

NORTH ELEVATION AT LAUNDRY: ⅛"=1'-0"

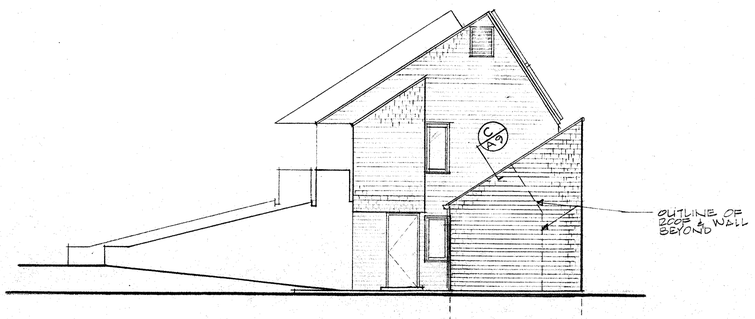

WEST ELEVATION AT LAUNDRY: ⅛"=1'-0"

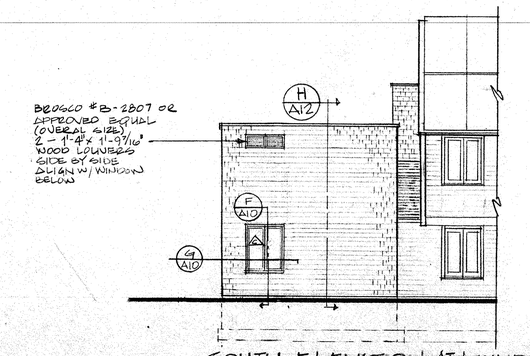

SOUTH ELEVATION AT LAUNDRY: ⅛"=1'-0"

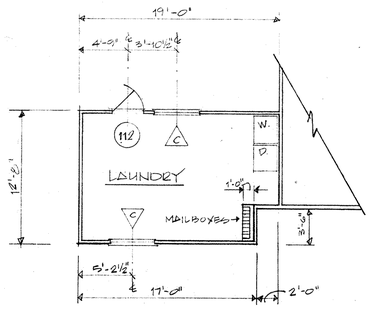

FIRST FLOOR PLAN
⅛" = 1'-0"

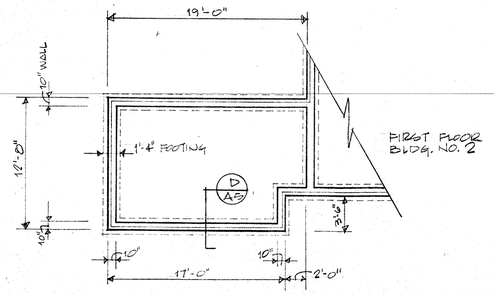

FOUNDATION PLAN
⅛" = 1'-0"

ALTERNATE NO. 1
LAUNDRY ROOM & BUILDING NO. 2

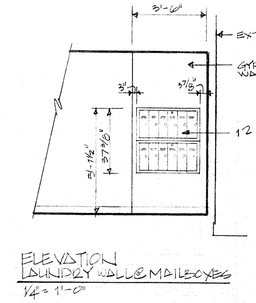

ELEVATION LAUNDRY W/ALL MAILBOXES
¼" = 1'-0"

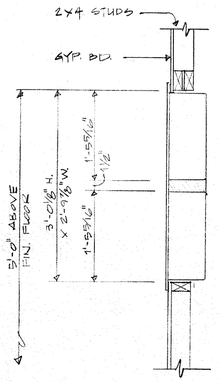

MAILBOX FRAMING DETAIL
3/4" = 1'-0"

REVISIONS:

HOUSING FOR THE ELDERLY MARION, MASSACHUSETTS

ARCHITECTS:
BROWN & LINDQUIST
YARMOUTHPORT, MA.

ENGINEERS:
C.A. CROWLEY ENGINEERING, INC.
BROCKTON, MA.

TSAING ENGINEERING
AUBURNDALE, MA.

CONSULTANTS:
SIPPICAN SOLAR SYSTEMS
MARION, MA.

REGISTERED PROFESSIONAL ENGINEER — PETER GILBERT BROWN — No. 1328 — BARNSTABLE, MASS. — COMMONWEALTH OF MASSACHUSETTS

PROJECT NO: 7701

SCALE: AS NOTED

TITLE:
ALTERNATE LAUNDRY ROOM-PLANS & ELEVATIONS

DWG. NO:
A-12

DATE: DEC. 16, 1977