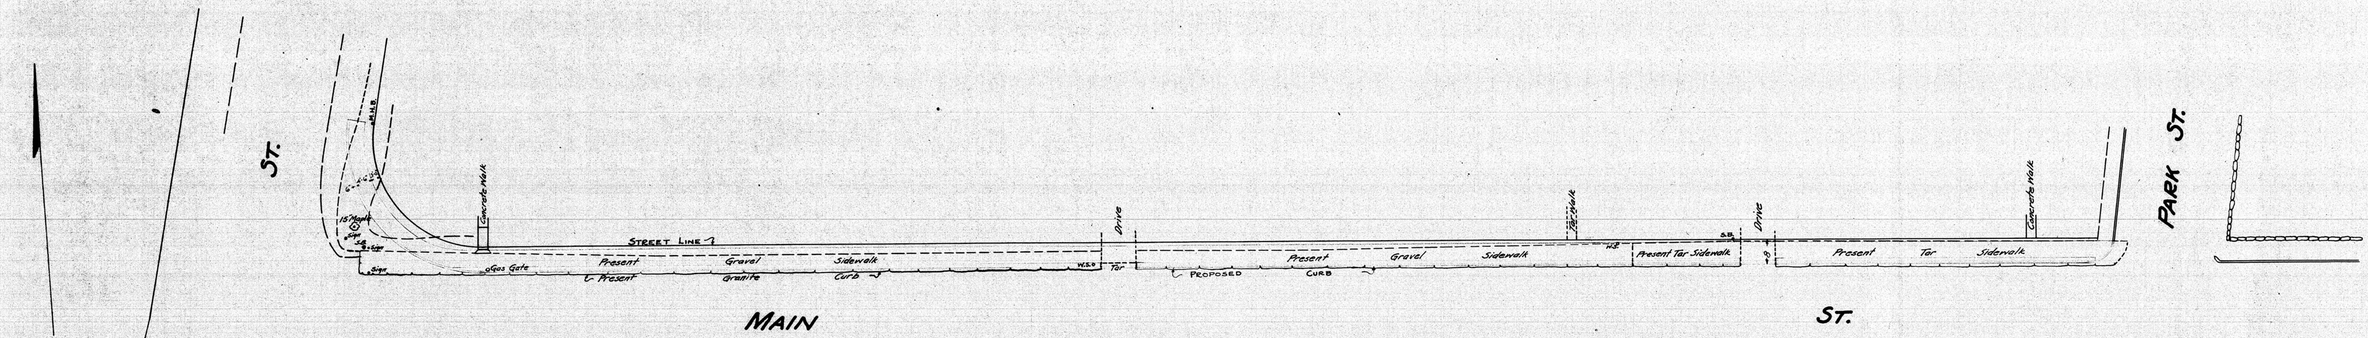

PLAN SCALE: 1" = 20'

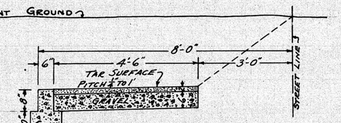

SPECIAL SECTION
STATION 5+29 TO 5+74.5
CONCRETE CURB AND TAR SIDEWALK
Scale 1/2" = 1'

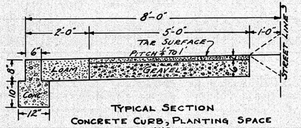

TYPICAL SECTION
CONCRETE CURB, PLANTING SPACE
AND
TAR SIDEWALK
Scale 1/2" = 1'

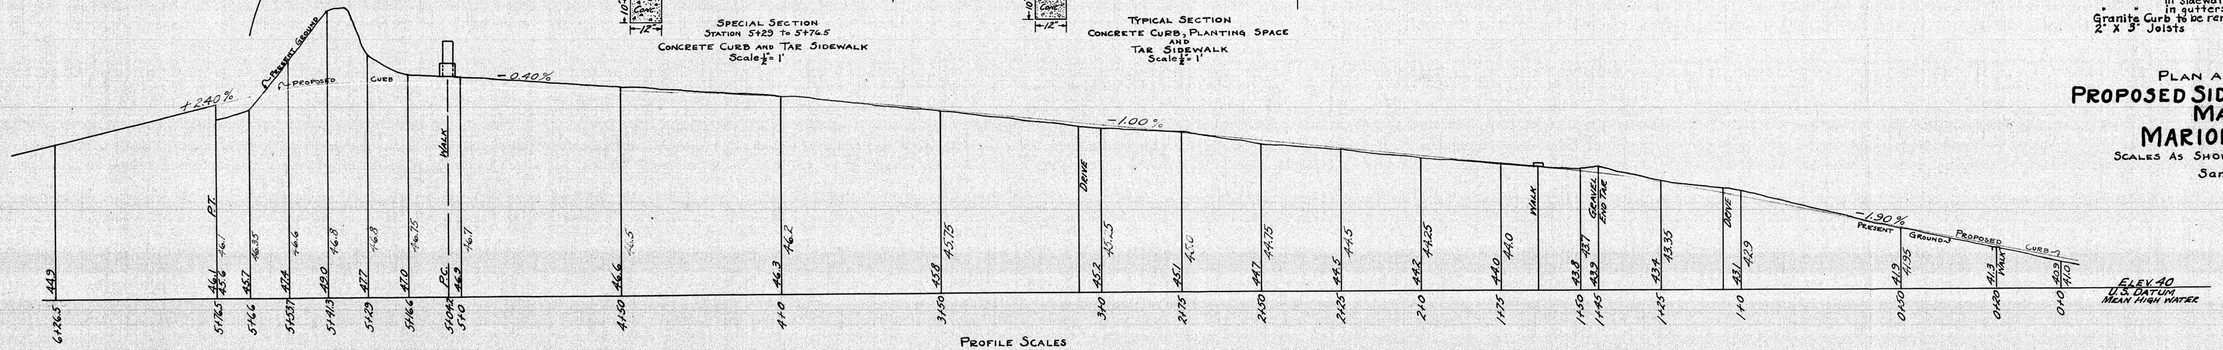

PROFILE SCALES
HOR. 1" = 20'
VERT. 1" = 2'

ESTIMATE

Cement	160 Bags
Sand	12 cu. yds.
Crushed stone	23 " "
Gravel fill (65 cu. yds. Barrow; 50 " " from Excavation)	115 " "
Loam	20 " "
Excavation	215 " "
Waste	165 " "
Tar Surface to be removed	200 Sq. Yds.
" " in sidewalk	330 " "
" " in gutters	165 " "
Granite Curb to be removed	550 Lin. ft.
2" X 3" Joists	1000' B.M.

PLAN AND PROFILE
FOR
PROPOSED SIDEWALK AND CURB
MAIN ST.
MARION, MASS.

SCALES AS SHOWN JUNE 17, 1939.

Samuel H. Corse, Eng'r.
Rochester, Mass.