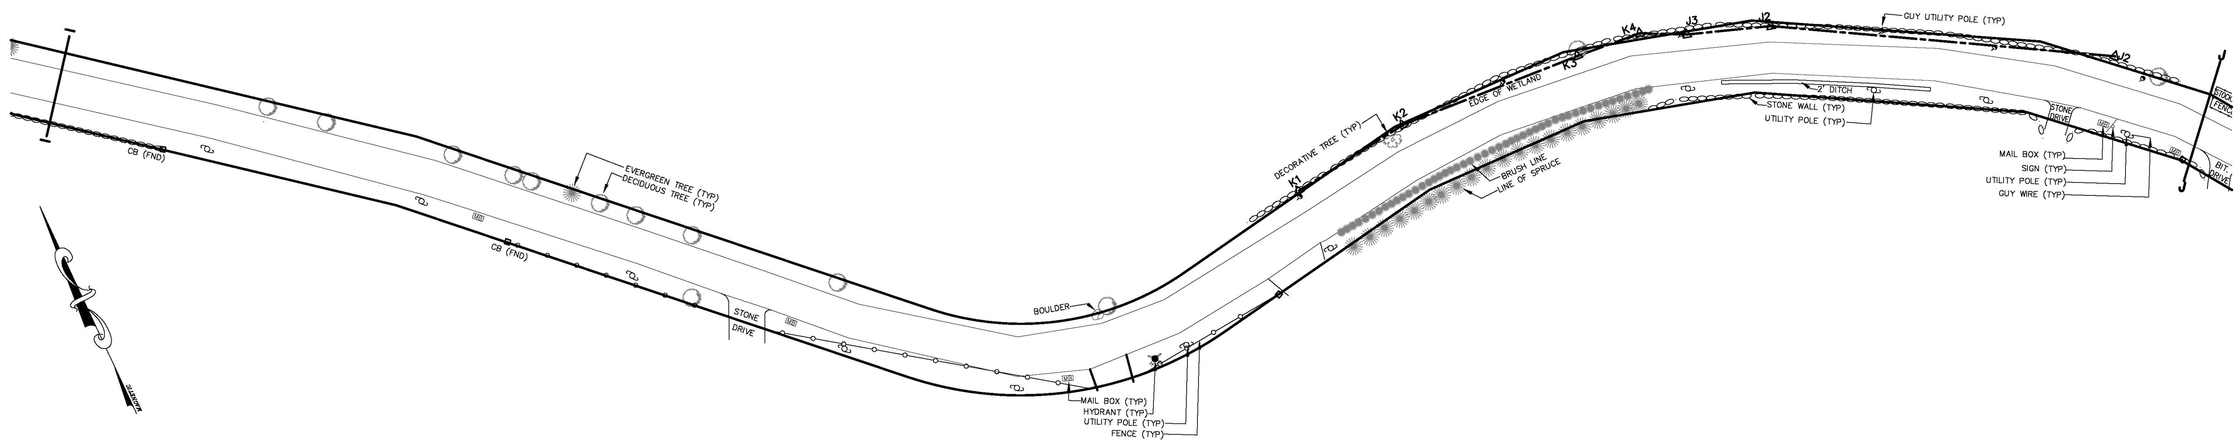

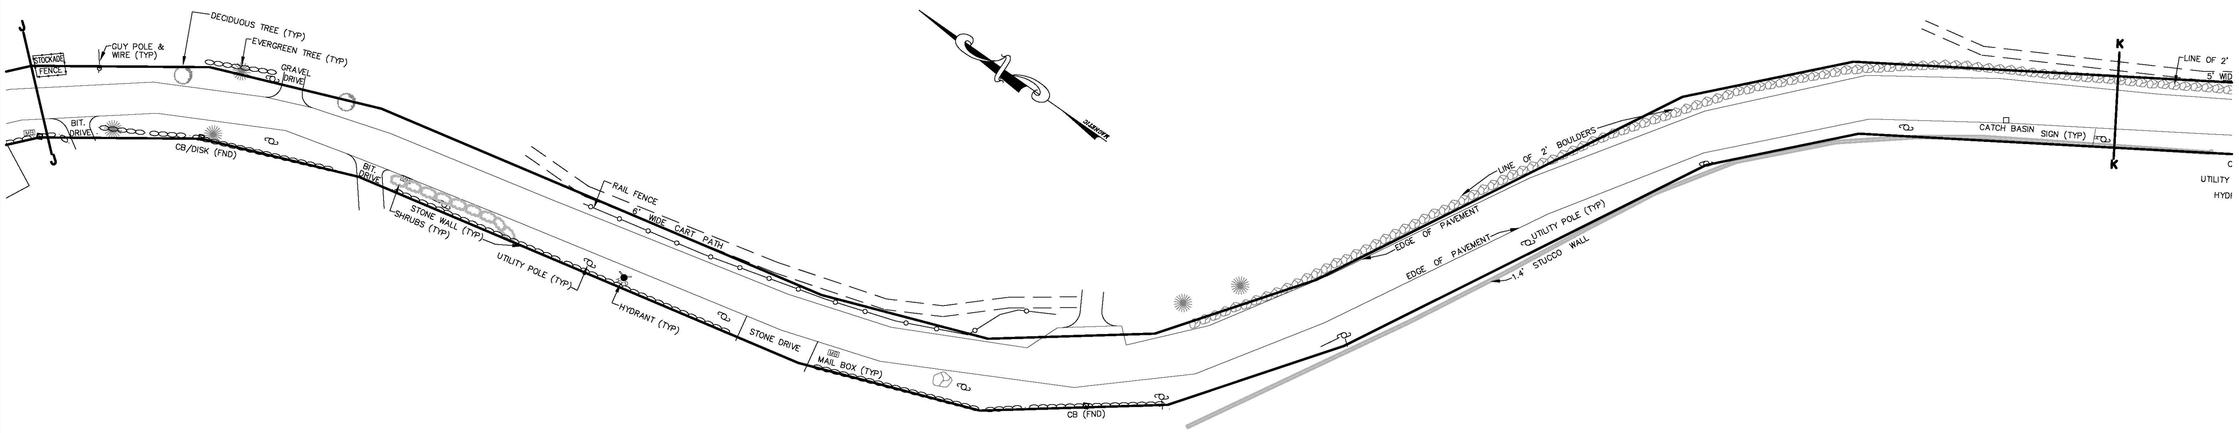

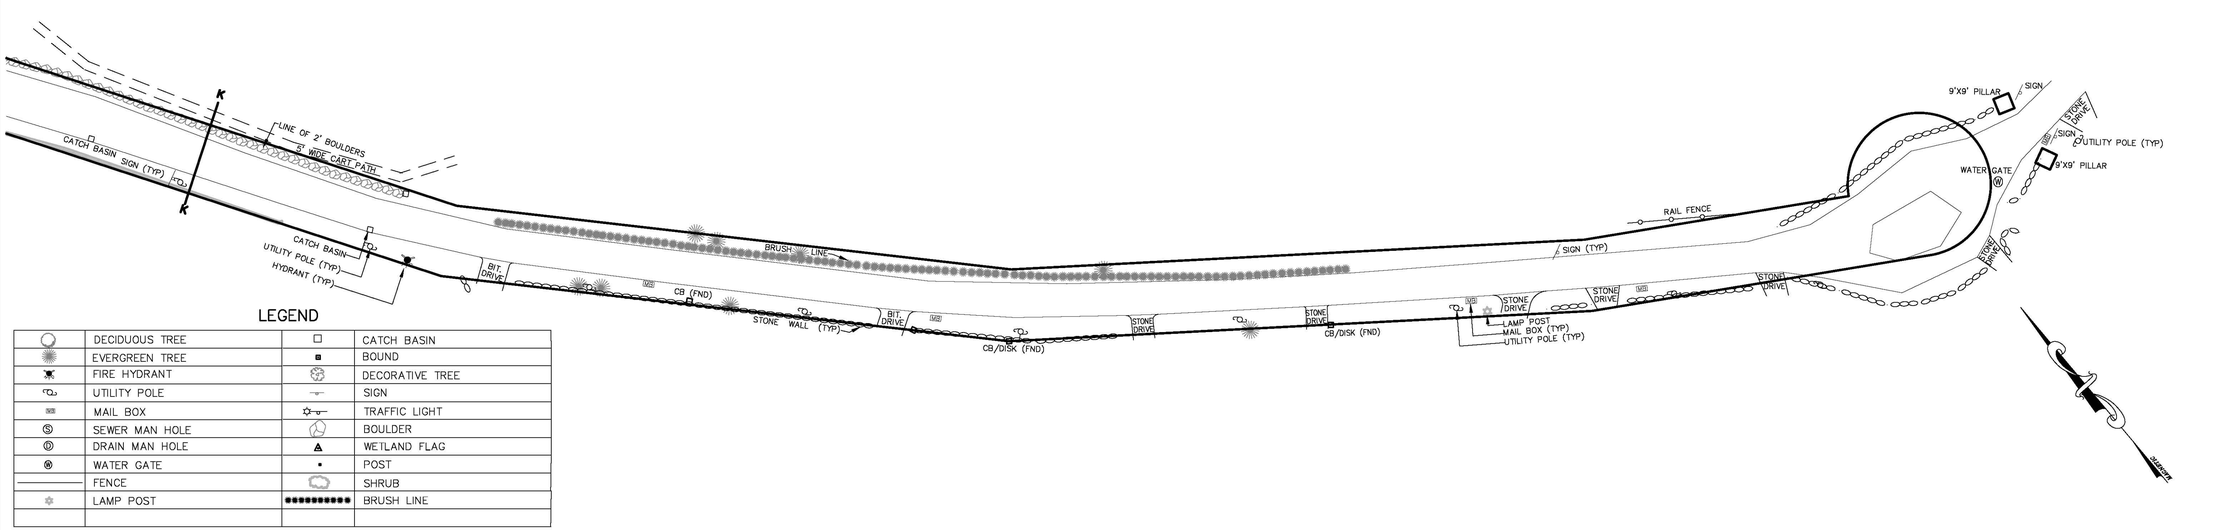

LEGEND

	DECIDUOUS TREE		CATCH BASIN
	EVERGREEN TREE		BOUND
	FIRE HYDRANT		DECORATIVE TREE
	UTILITY POLE		SIGN
	MAIL BOX		TRAFFIC LIGHT
	SEWER MAN HOLE		BOULDER
	DRAIN MAN HOLE		WETLAND FLAG
	WATER GATE		POST
	FENCE		SHRUB
	LAMP POST		BRUSH LINE

FILE LOCATION
G:\GAF\DWGS\99-4846\SHEET.DWG

REV.	DATE	BY	APP'D	DESCRIPTION

DATE: DEC. 11, 2000
DRAWN BY: C.D.A.
CHECKED BY: W.F.M.
JOB NO.: 99-4846
SCALE: 1" = 40

APPROVED BY:

APPROVED BY:

G.A.F. ENGINEERING, INC.
PROFESSIONAL ENGINEERS & LAND SURVEYORS
454 WAREHAM STREET, PO BOX 953, MARION, MA 02738
TEL: (508) 748-0252 FAX: (508) 748-0542
E-MAIL: gafeng@capecod.net

EXISTING CONDITIONS PLAN
POINT ROAD, MARION

PREPARED FOR:
MARION PLANNING BOARD
MARION, MA.

POINT ROAD

JOB NO.: 99-4846

DWG.
4 OF 4