SHEET 1 OF SEVEN SHEETS

PLAN SHOWING LOCATION OF MARION GAS COMPANY GAS MAIN EXTENSION IN MATTAPOISETT, MARION STATE HIGHWAY MARION, MASS.

SCALE 1" = 100 FT. SEPT. 20, 1930

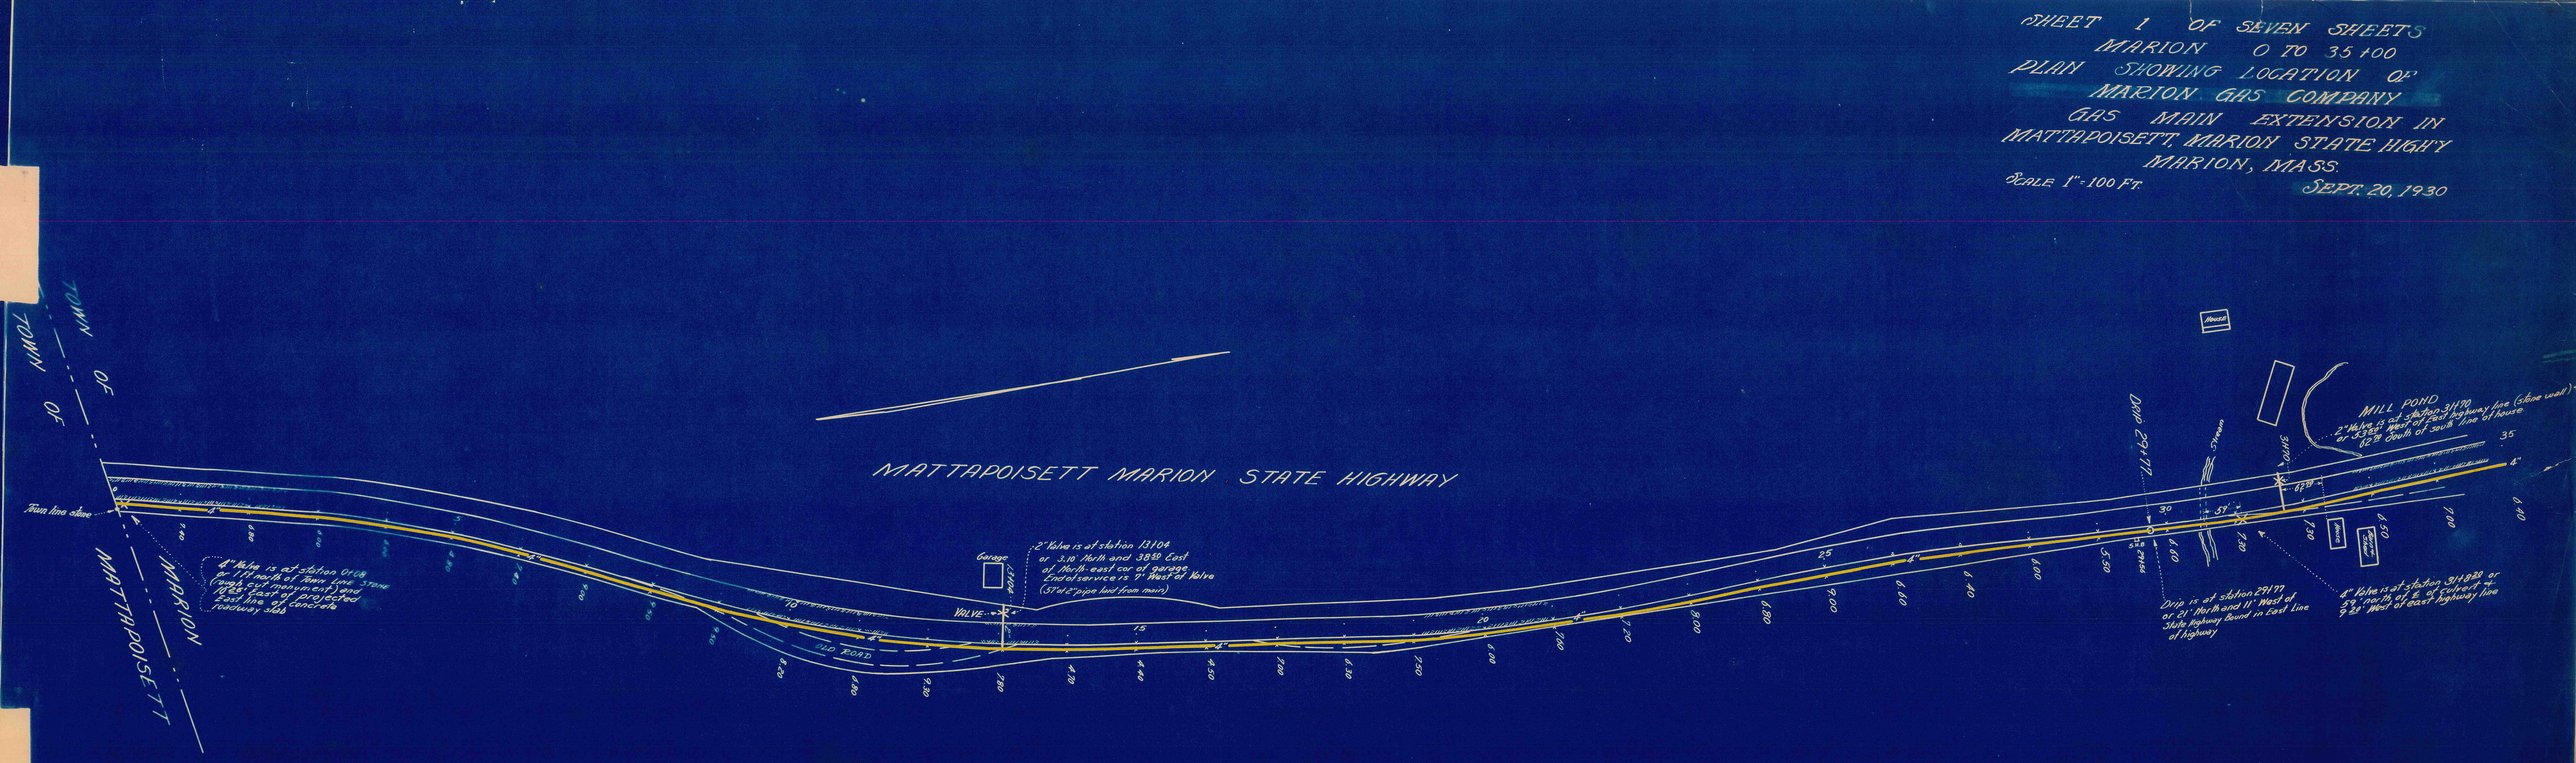

A-1

Drawn by A. E. Leonard