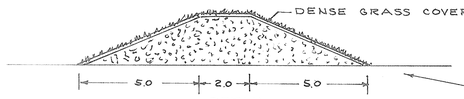

DETAIL
CROSS SECTION
EARTHEN BERM

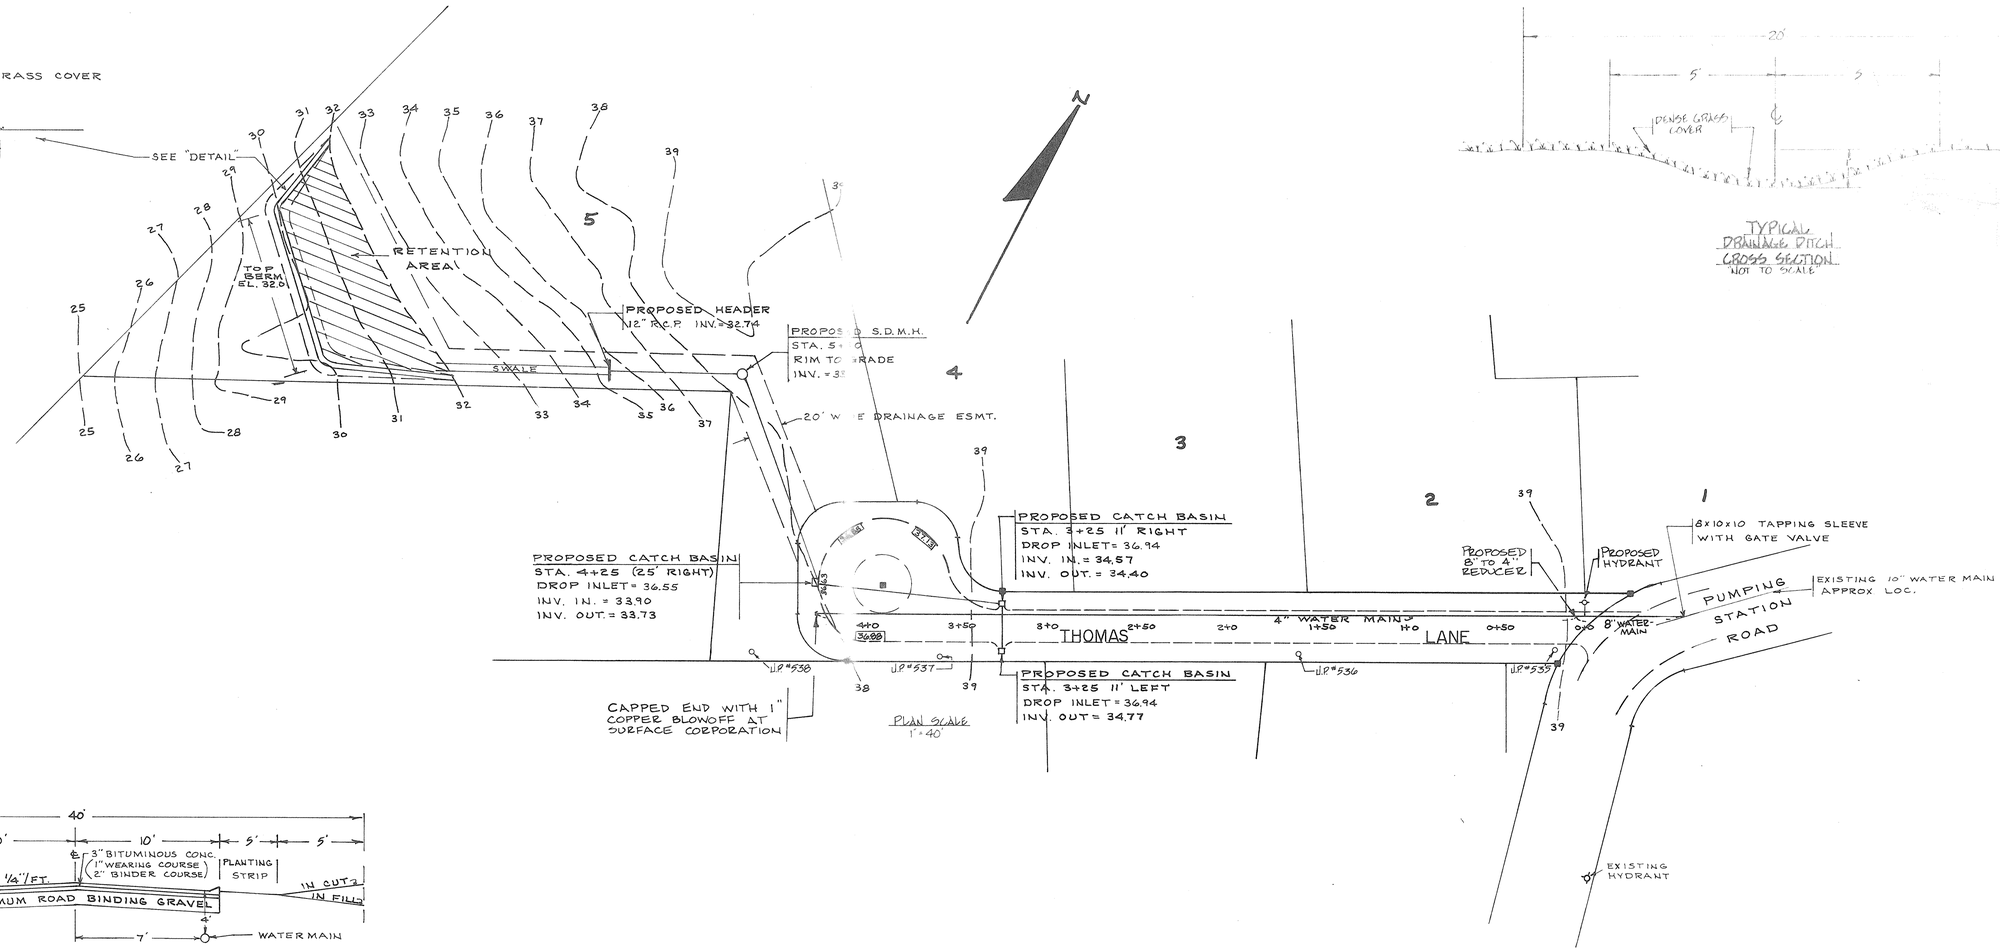

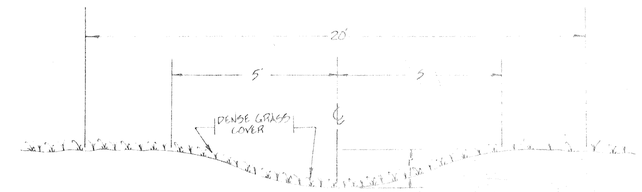

TYPICAL
DRAINAGE DITCH
CROSS SECTION
NOT TO SCALE

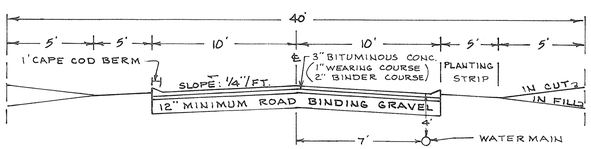

TYPICAL ROAD CROSS SECTION
"NOT TO SCALE"

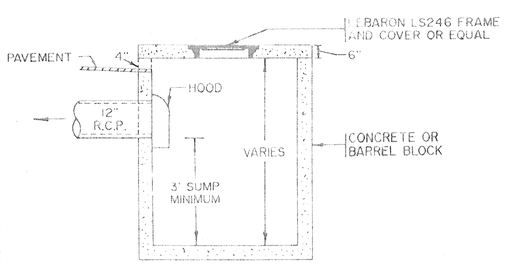

TYPICAL CROSS SECTION
DROP INLET CATCH BASIN
(PRECAST CONCRETE OR BARREL BLOCK)
"NOT TO SCALE"

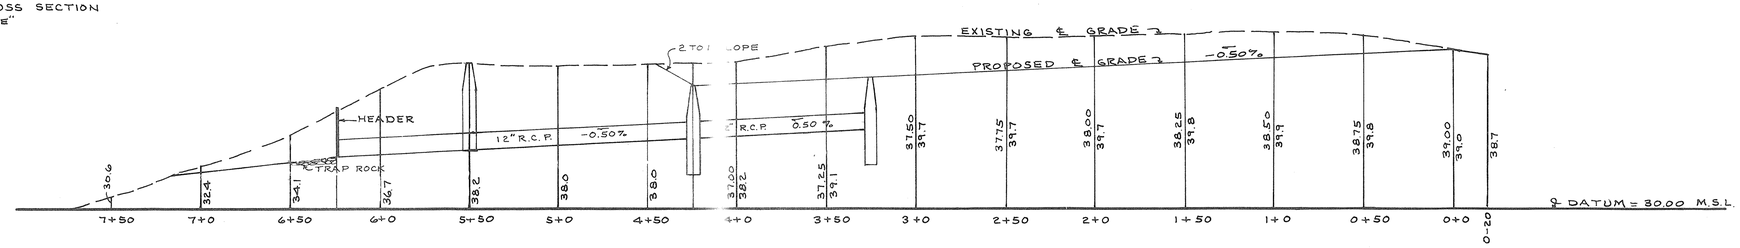

SCALE: HORIZONTAL 1" = 40'
VERTICAL 1" = 4'

■ = NOTES BOUNDS TO BE SET.

REVISED: JUNE 28, 1988
REVISED: MAY 16, 1988

PLAN AND PROFILE OF
THOMAS LANE
IN
MARION, MA.

APRIL 4, 1988 SCALE: AS NOTED
ARTHUR C. THOMPSON, INC.
ENGINEERS & SURVEYORS
MARION, MA.