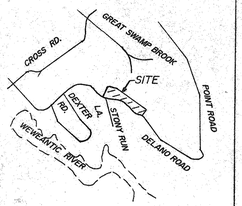

LOCUS MAP: SCALE: 1" = 2,000'

DELANO ROAD SEWER EXTENSION

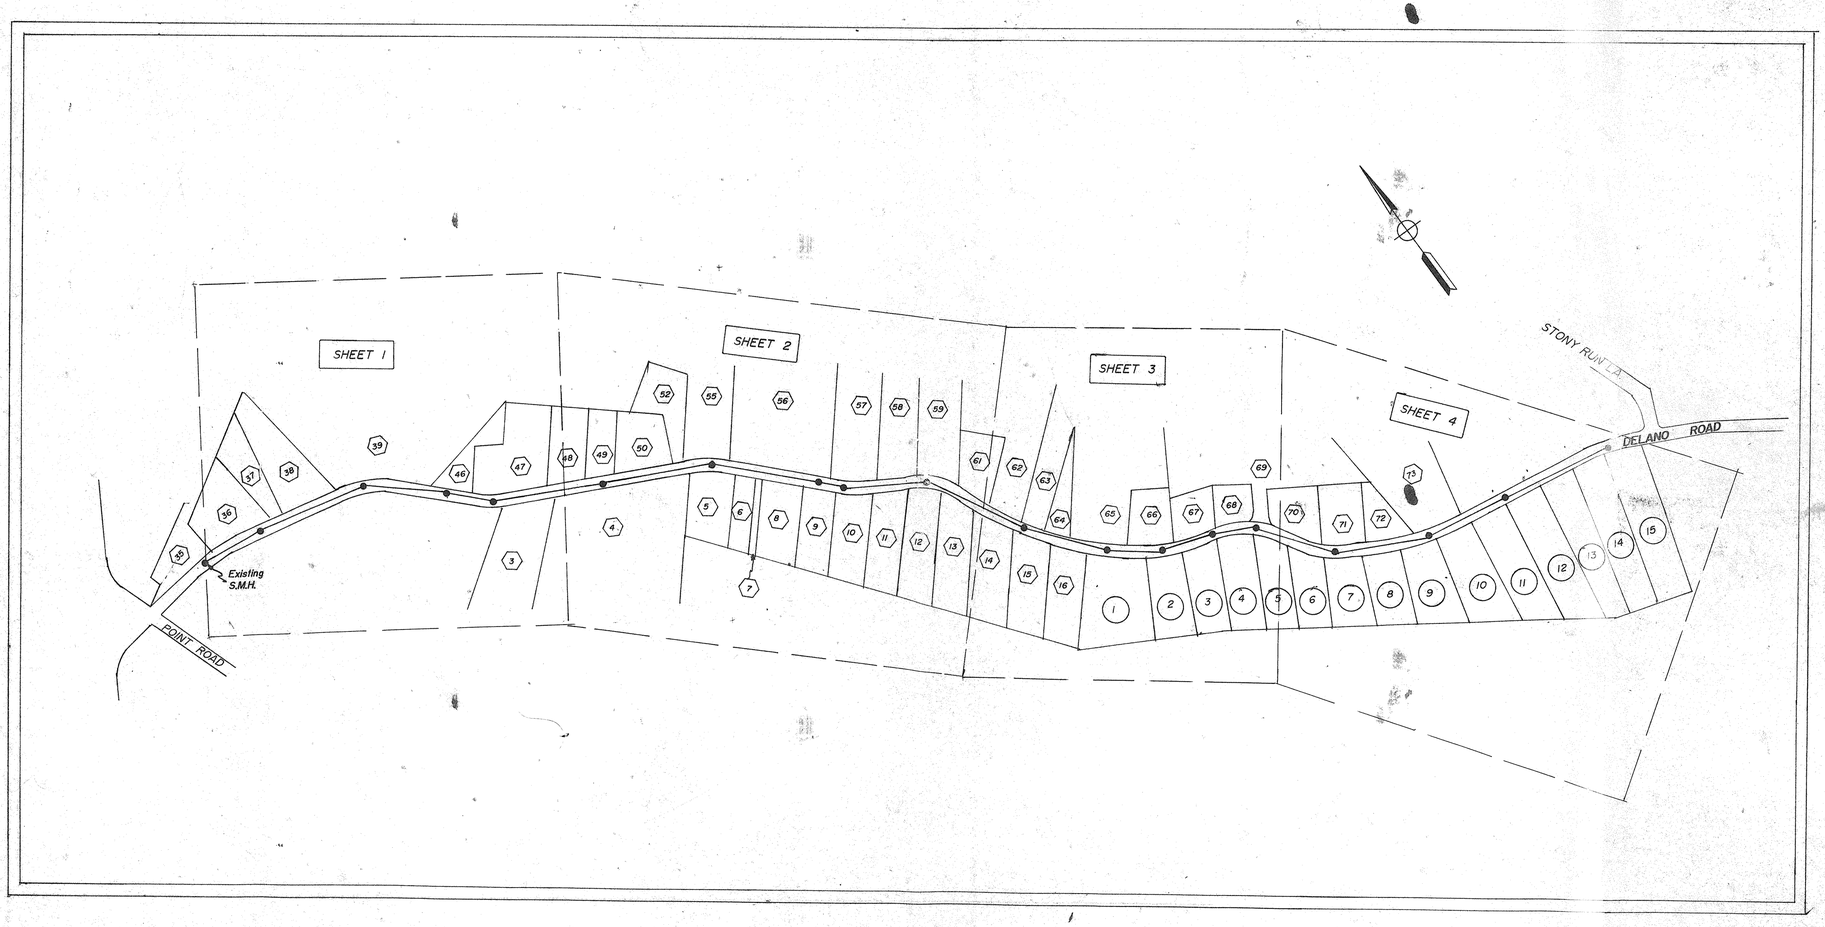

LEGEND:

⬡ = ASSESSORS PARCELS

◯ = LOTS 1 TO 15 /LOCUS

GRAPHIC SCALE (FEET)

0 100 200 400

PROPOSED SEWER LAY-OUT

APPLICANT:
DELANO ROAD REALTY TRUST
14 EVERETT STREET
SHERBORN, MASS.

MARION, MASS.

SCALE: 1" = 200'

DRAWN BY M.E.T.

REVISED 2/4/94

DATE: DEC. 1, 1993

APPROVED BY:

JOB NUMBER 93-017

Hutchins Trowbridge Associates Inc.
CIVIL ENGINEERS SURVEYORS LAND PLANNERS

HUTCHINS-TROWBRIDGE ASSOCIATES INC.
200 CHAUNCY STREET MANSFIELD, MASS.
(508) 339-2713