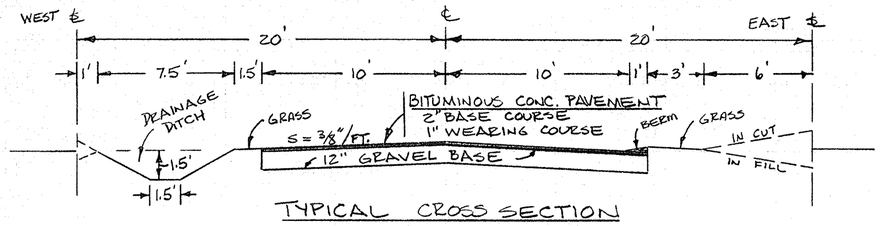

TYPICAL CROSS SECTION
HASTINGS ROAD
SCALE: 1"=6'

PLAN
SCALE: 1"=40'

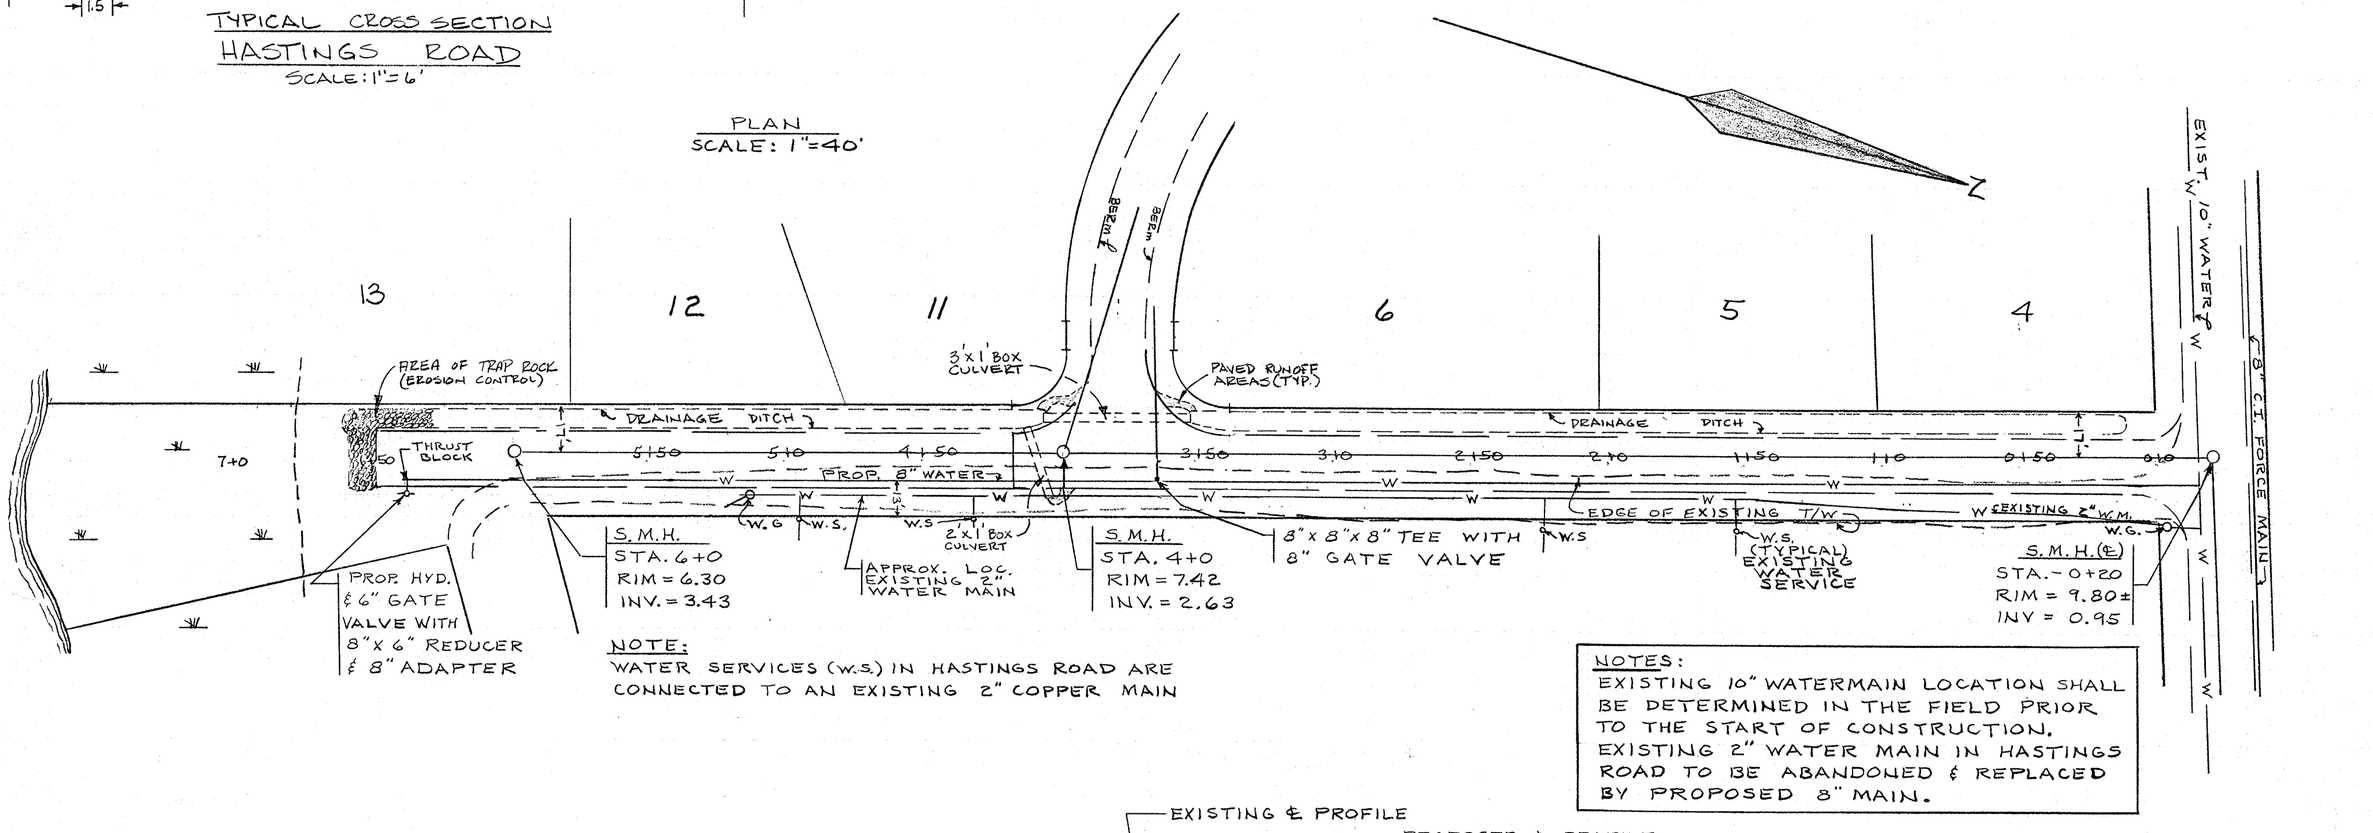

NOTE:
WATER SERVICES (W.S.) IN HASTINGS ROAD ARE CONNECTED TO AN EXISTING 2" COPPER MAIN

NOTES:
EXISTING 10" WATERMAIN LOCATION SHALL BE DETERMINED IN THE FIELD PRIOR TO THE START OF CONSTRUCTION.
EXISTING 2" WATER MAIN IN HASTINGS ROAD TO BE ABANDONED & REPLACED BY PROPOSED 8" MAIN.

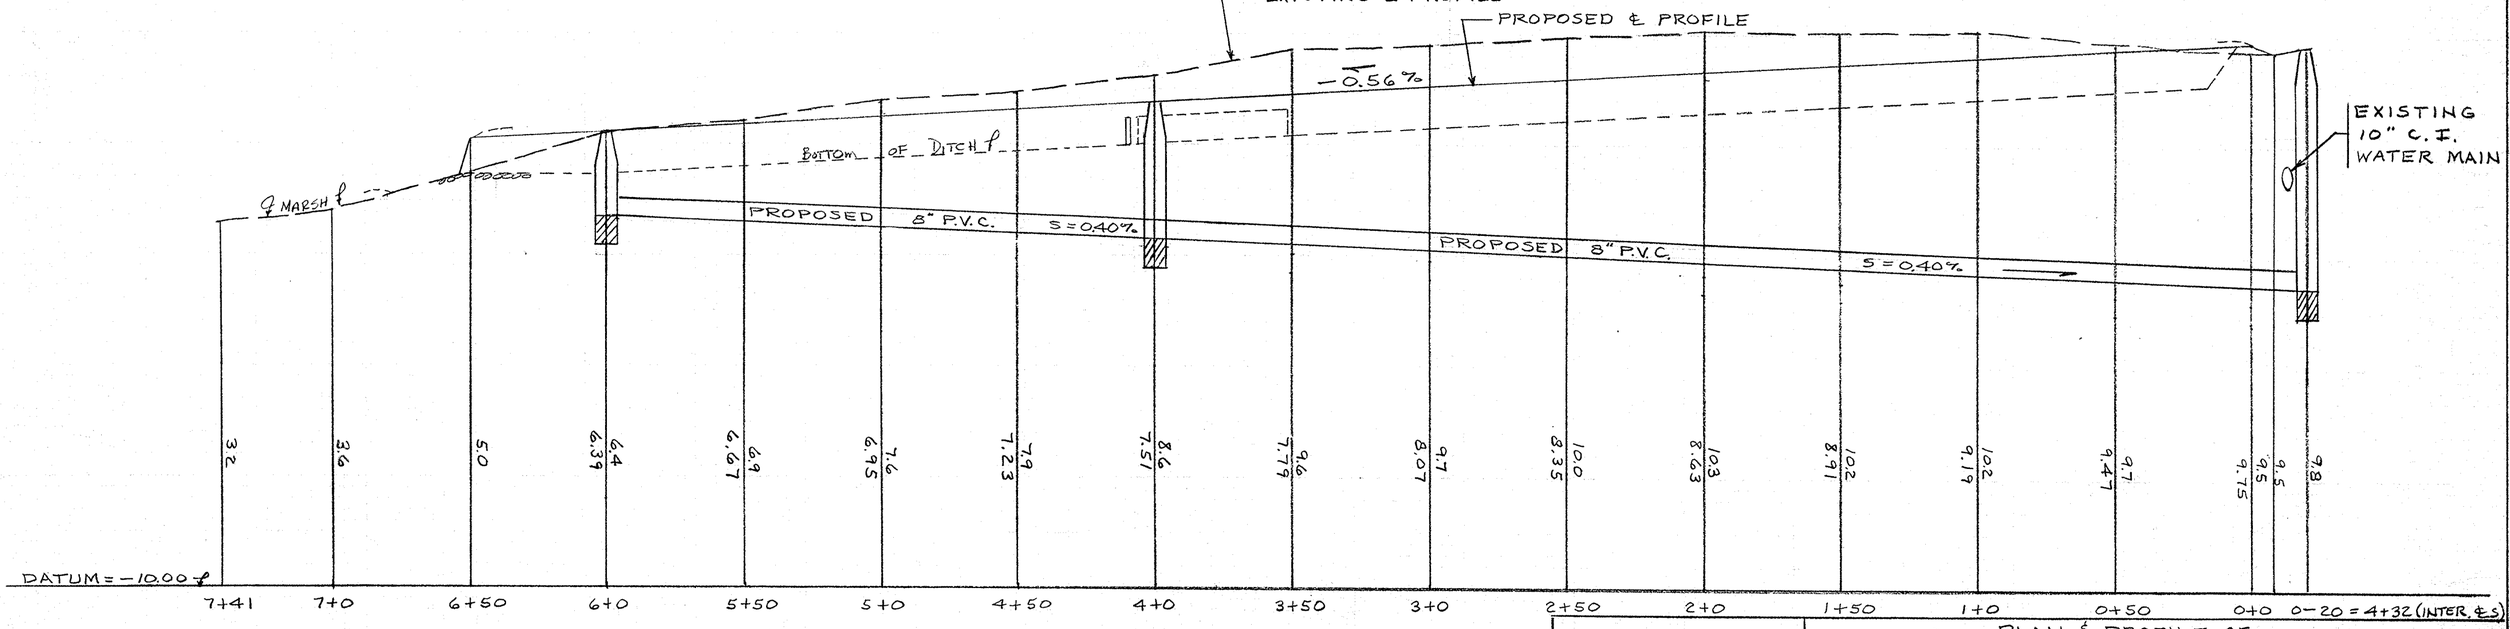

SCALE: HORIZONTAL: 1"=40'
VERTICAL: 1"=4'

NOTE:
ALL CONSTRUCTION TO BE IN ACCORDANCE WITH TOWN OF MARION SPECIFICATIONS.
WATERMAINS TO BE "J-M 'BLUE BRUTE' RING-TITE PVC WATER PIPE "(CLASS 150) OR EQUAL.
SEWER LINES TO BE "J-M 'GREEN-TITE' PVC GRAVITY SEWER PIPE" (SDR 35) OR EQUAL.

REVISIONS PREPARED FOR HAMMETTS COVE REALTY TRUST.

COMMONWEALTH OF MASSACHUSETTS
ARTHUR C. THOMPSON No. 8893
REGISTERED PROFESSIONAL ENGINEER
Arthur C. Thompson

PLAN & PROFILE OF
HASTINGS ROAD
IN
MARION, MA.
PREPARED FOR
IDDINGS CREEK ROAD TRUST
JULY 1, 1987 SCALE AS NOTED
ARTHUR C. THOMPSON INC.
ENGINEERS & SURVEYORS
MARION, MA. REVISED JUNE 4, 1990