MARION
ROUTE 6 RELOCATION

PUB. RD. DIV. NO.	STATE	FED. AID PROJ. NO.	FISCAL YEAR	SHEET NO.	TOTAL SHEETS
1	MASS.	F-382(5)		34	737

PROFILE
EASTBOUND ROADWAY

B.M. # 19 Top of the letter "R" in the word Corey on top of a fire hydrant 0.6 mi. N. of Rte. 6 along Rte. 105. 500'± Rt. of Sta. 529+50±E.B. Elev. 27.98'

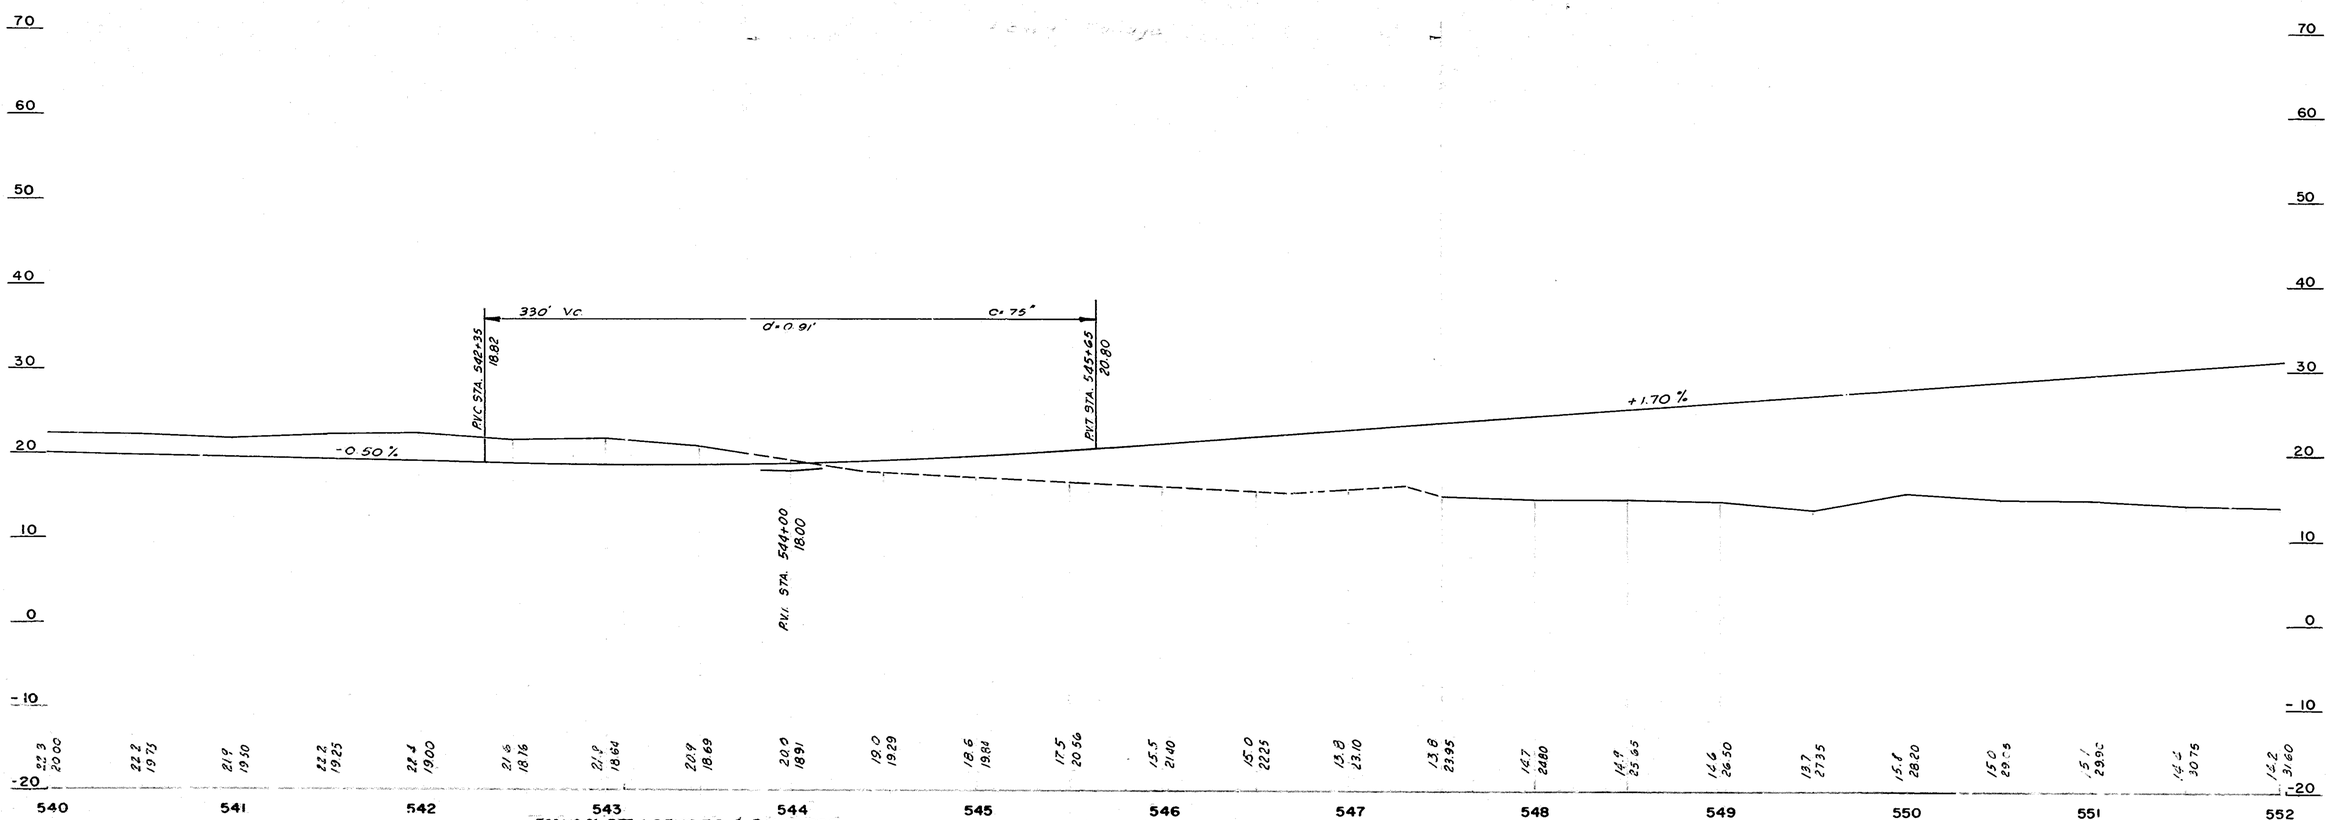

FOR PLAN, SEE SHEET 33

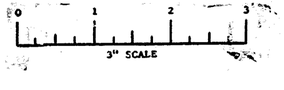

Contract No. 12042

LOUIS BERGER & ASSOCIATES
WELLESLEY HILLS, MASSACHUSETTS

Date: Oct. 3, 1967

Traced From Profile No.