MARION
MATTAPOISETT RD.

FED ROAD DIST. NO.	STATE	FED. AID PROJ. NO.	FISCAL YEAR	SHEET NO.	TOTAL SHEETS
	MASS.		19		

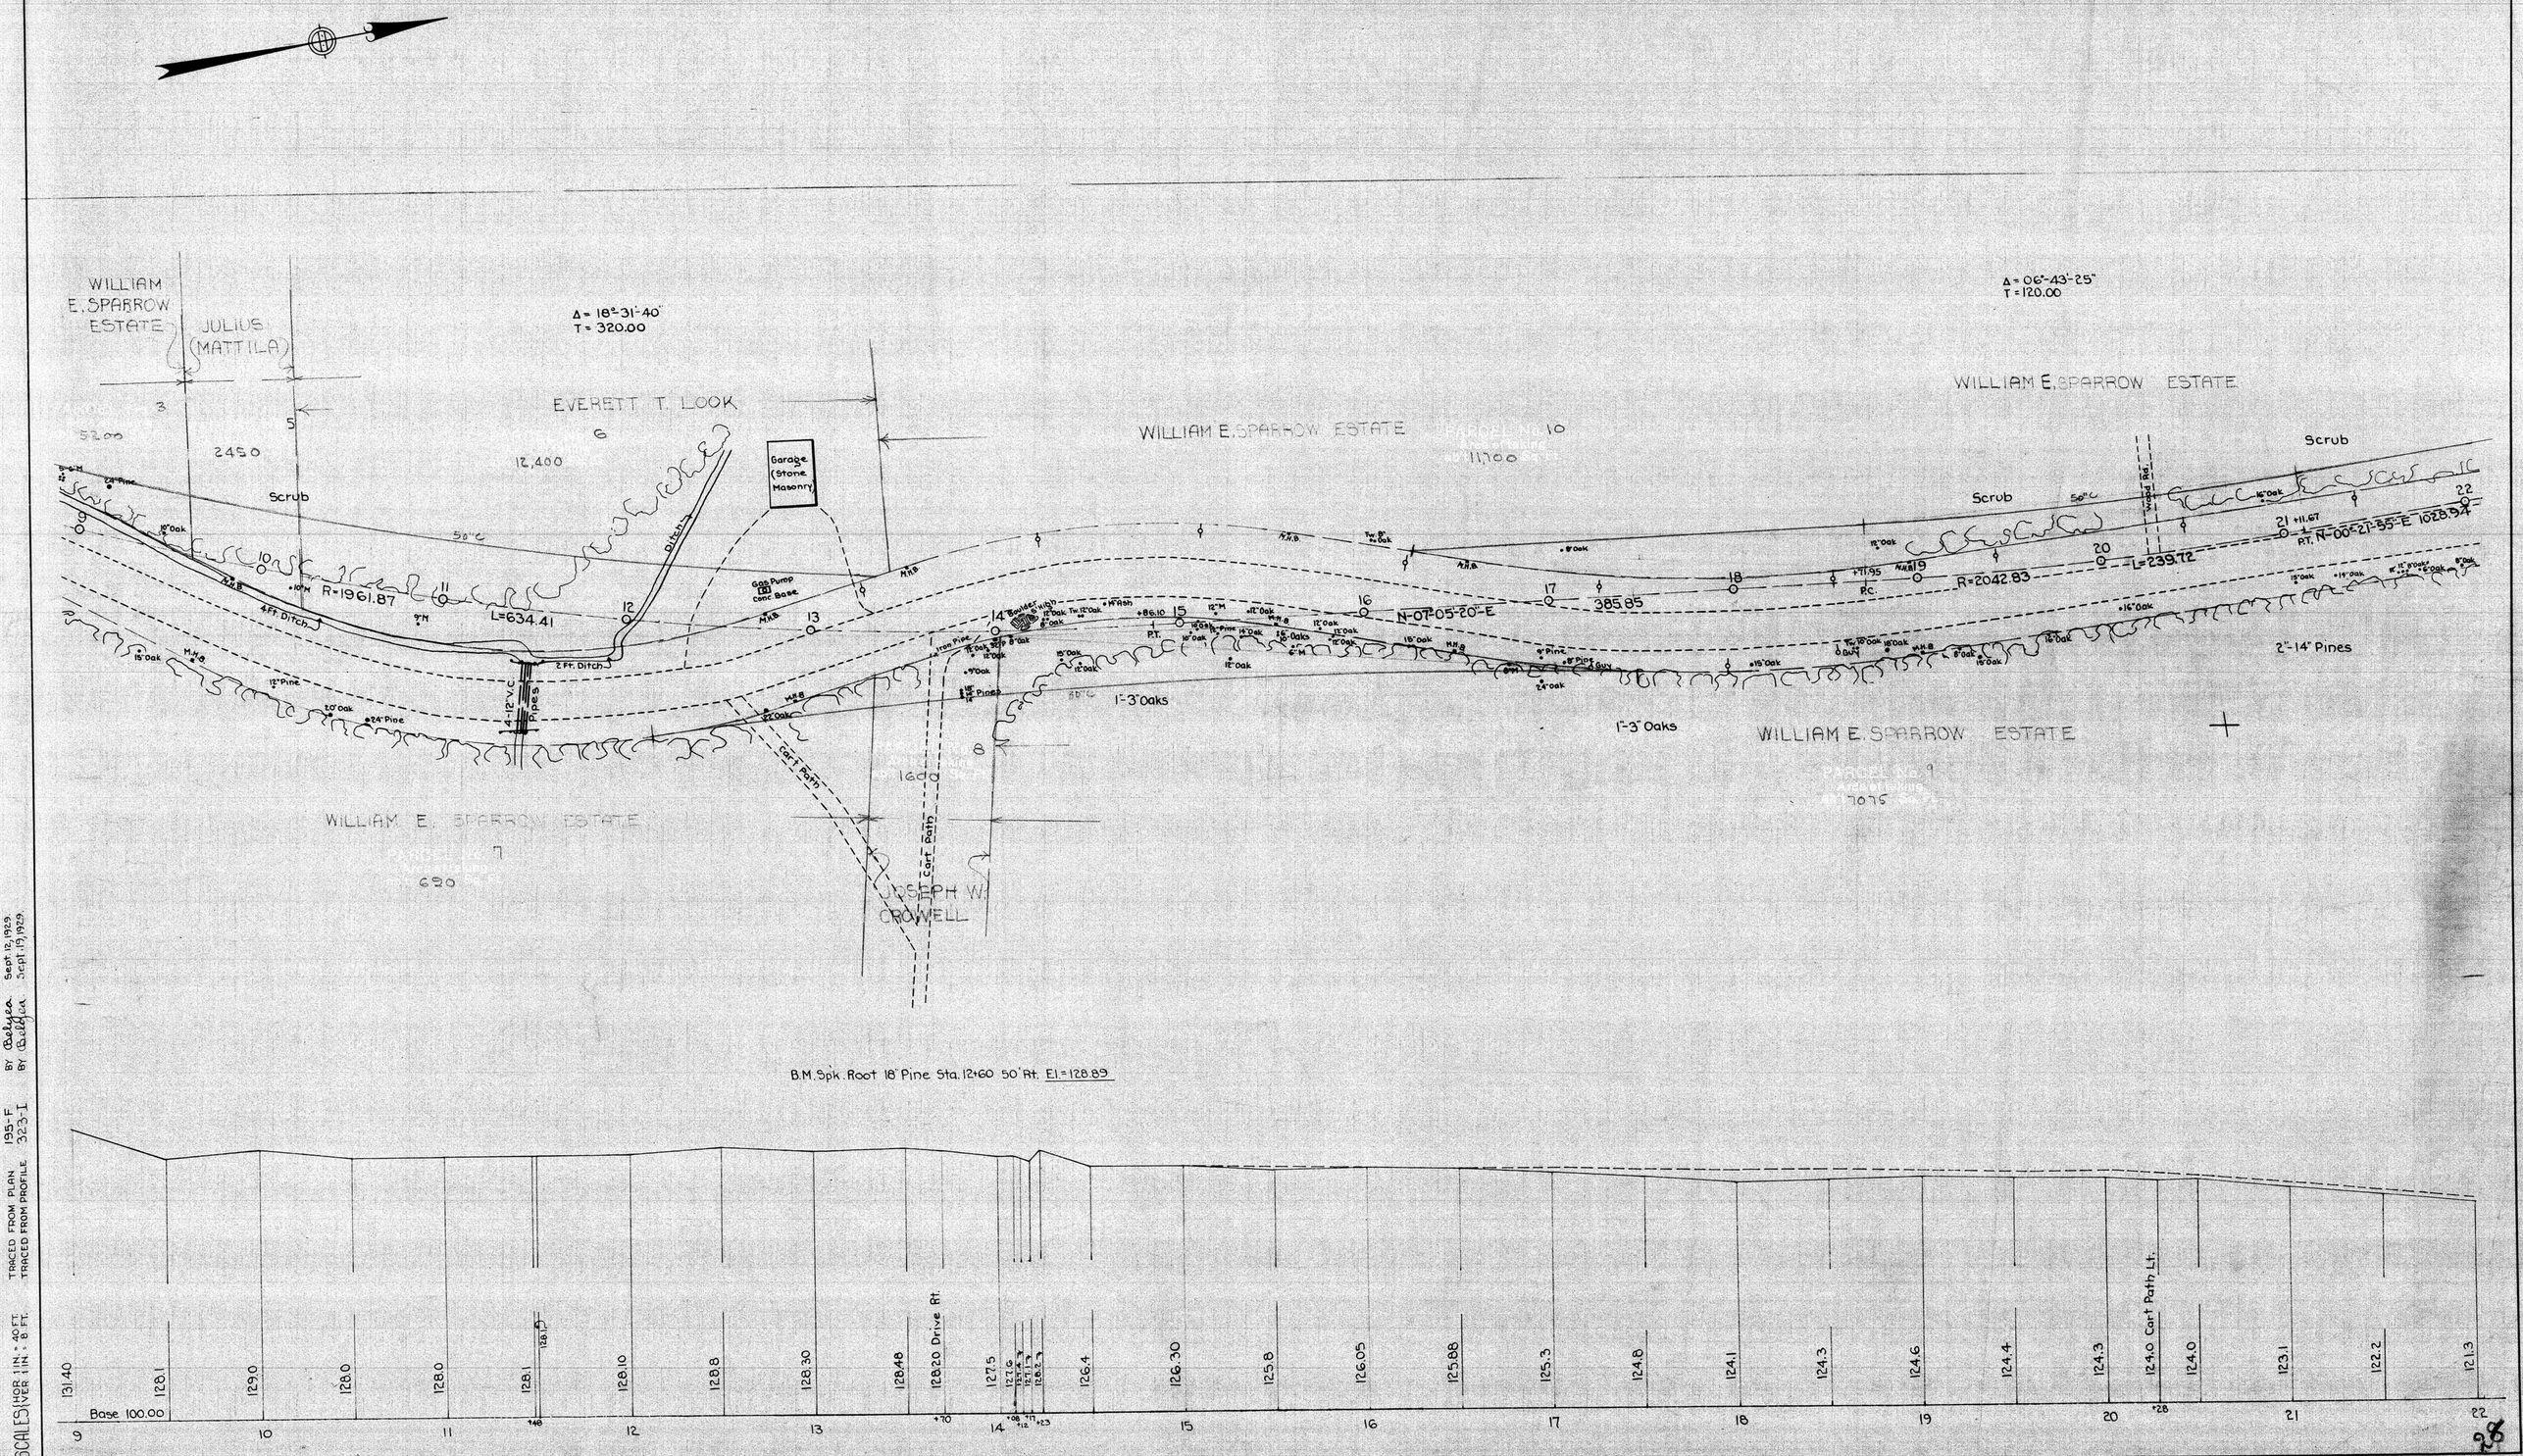

SCALES (HOR. 1 IN. = 40 FT. VER. 1 IN. = 8 FT.) TRACED FROM PLAN 195-F BY Belyea Sept. 12, 1929. TRACED FROM PROFILE 323-I BY Belyea Sept. 19, 1929.

28