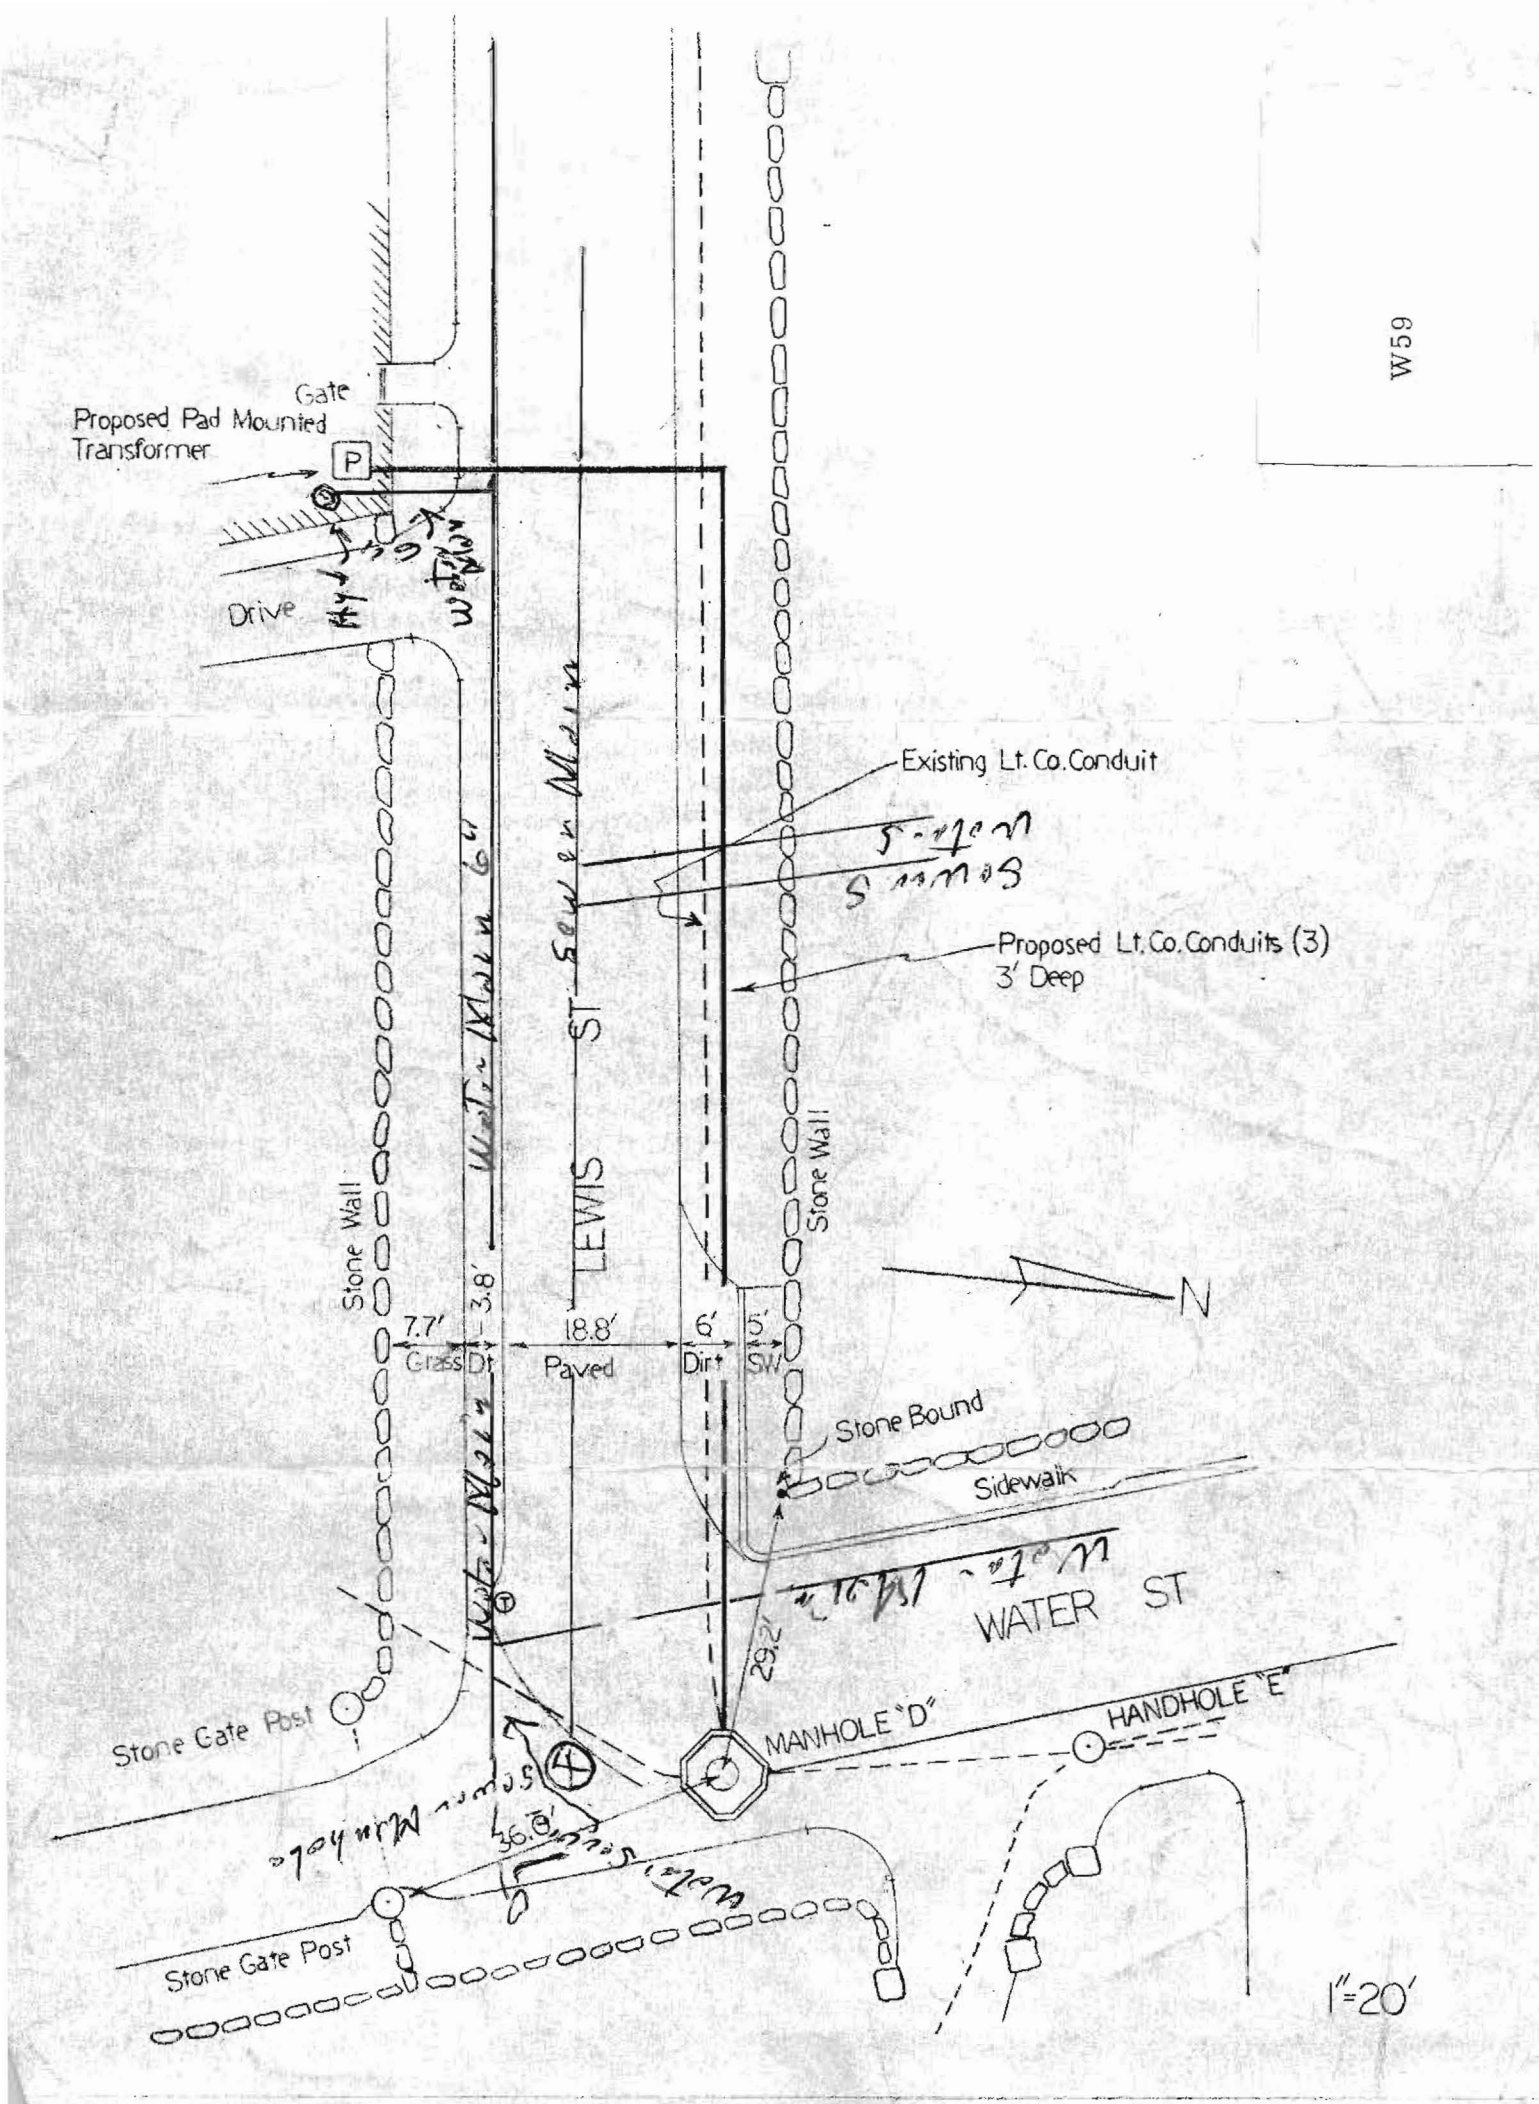
W59
Gate
Proposed Pad Mounted
Transformer
P
Drive
Existing Lt. Co. Conduit
Proposed Lt. Co. Conduits (3)
3' Deep
LEWIS ST
Stone Wall
Stone Wall
N
7.7'
Grass
3.8'
18.8'
Paved
6'
Dirt
5'
SW
Stone Bound
Sidewalk
WATER ST
29.2'
Stone Gate Post
MANHOLE "D"
HANDHOLE "E"
36.8'
Stone Gate Post
1"=20'