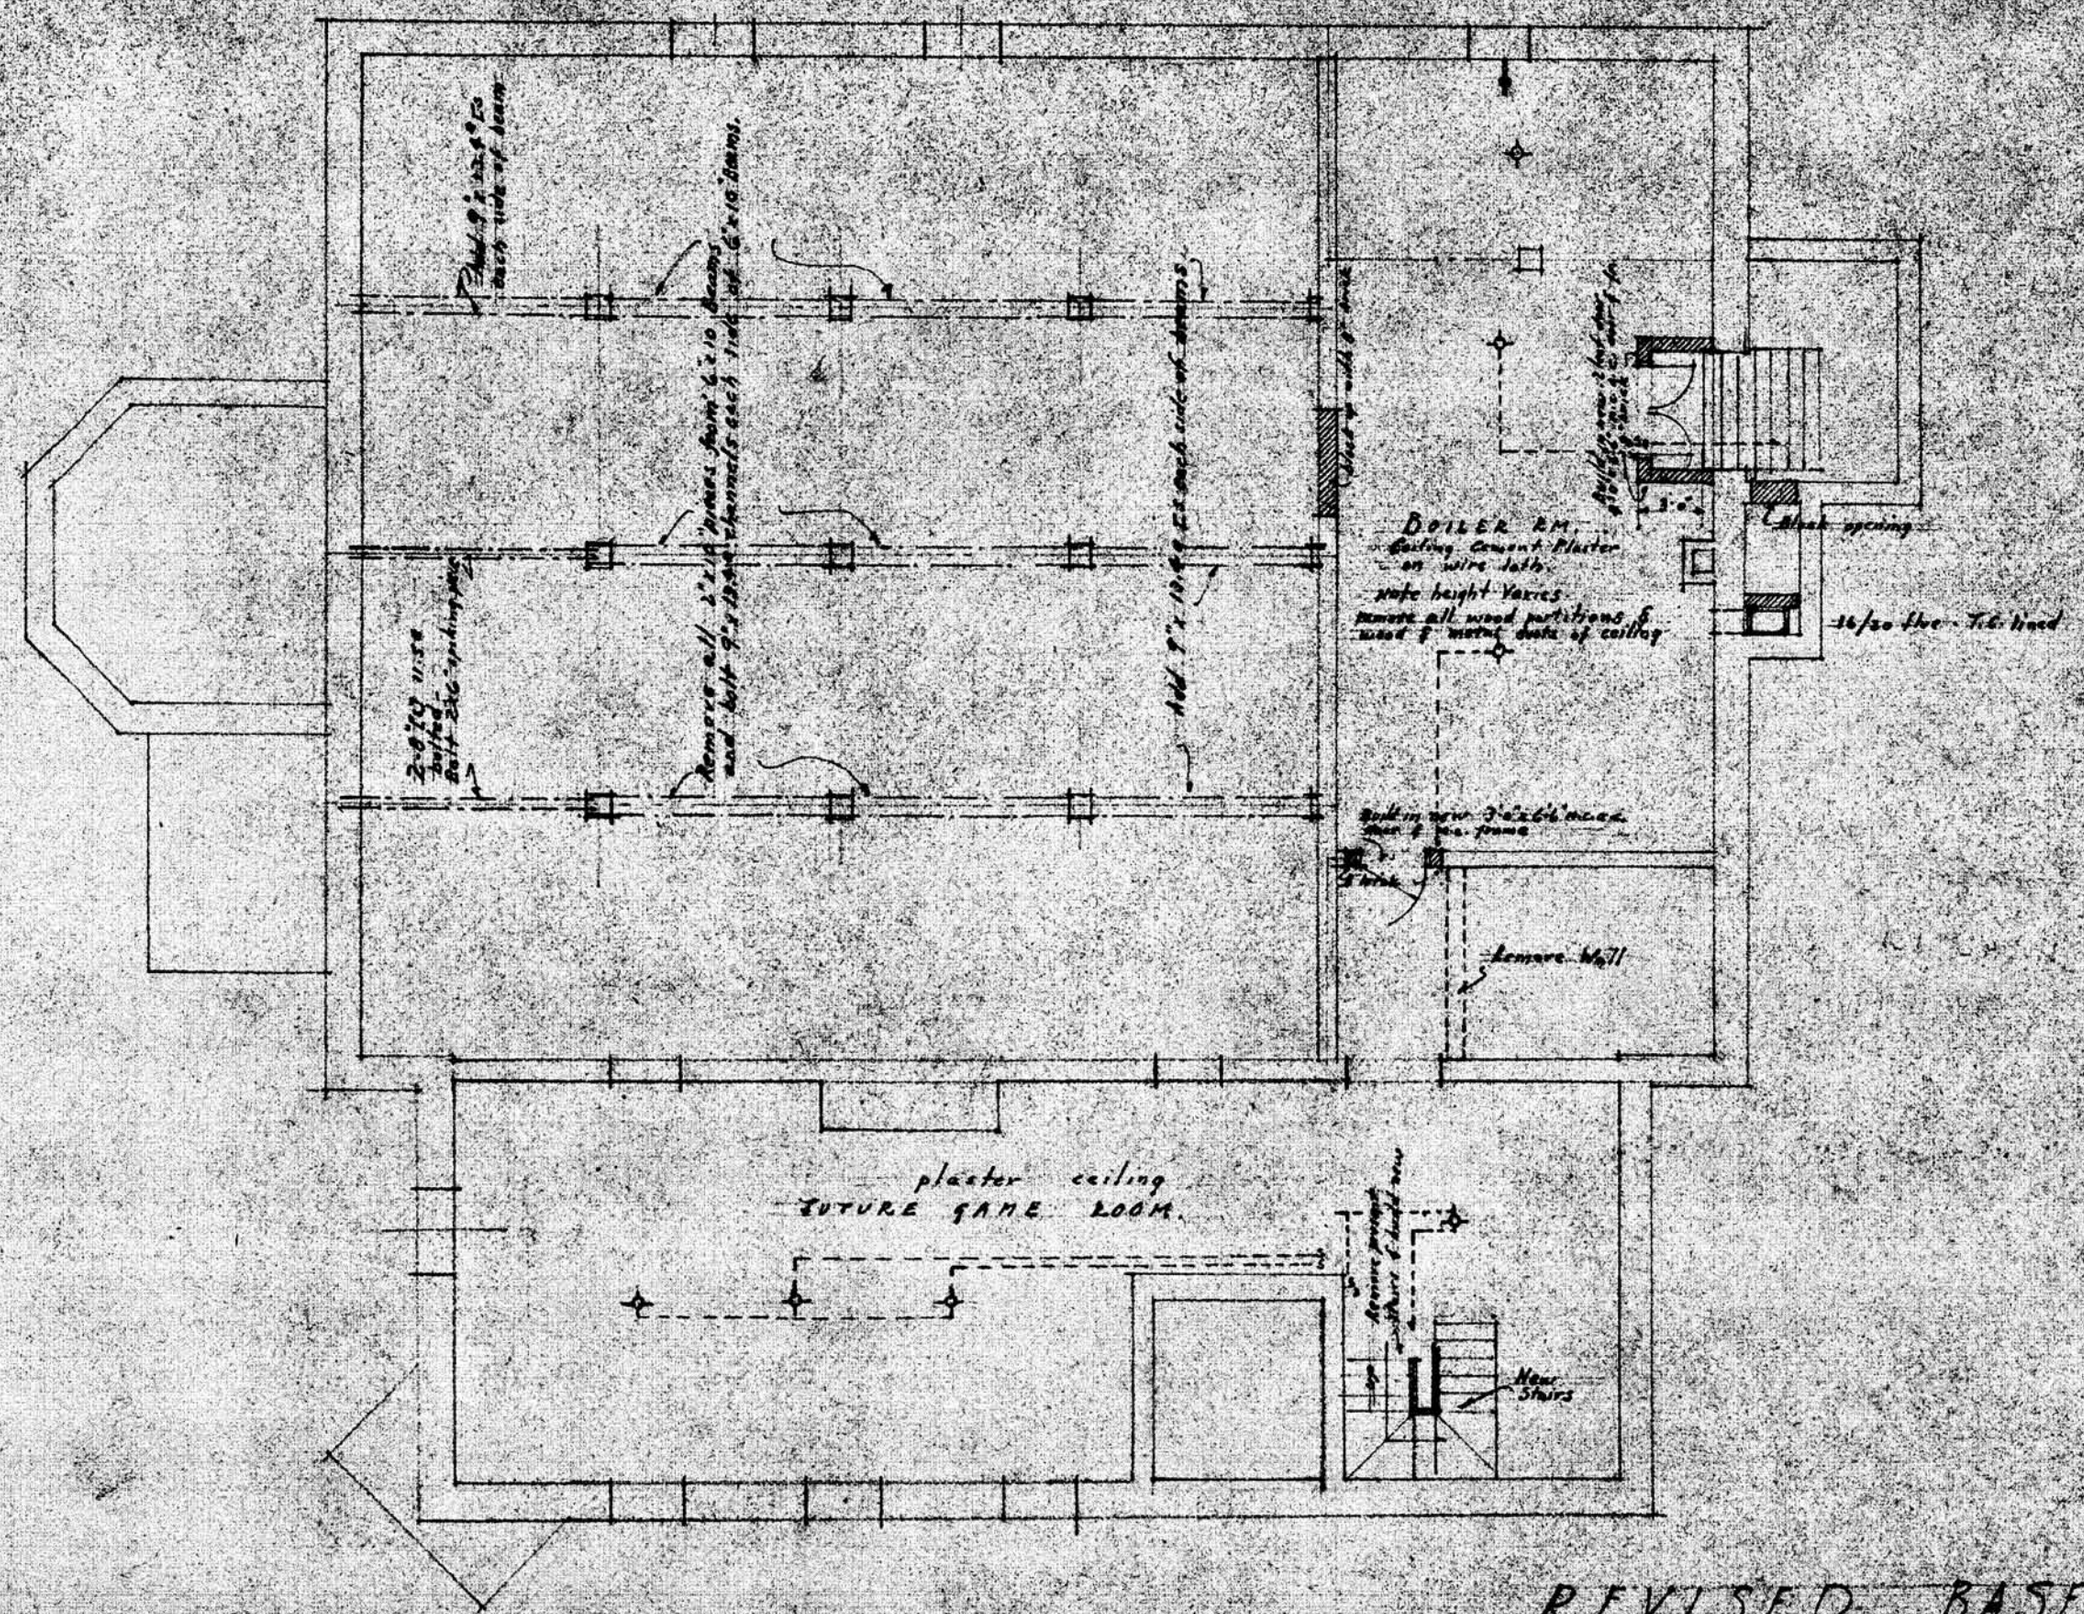

REVISED BASEMENT

scale 1/8" = 1'-0"

MEMORIAL BUILDING.

MARION MASS.

RAYMONDE M. STOWELL ARCHT.
MASS. ARCHT. REGISTRATION # 838
MATTAPOISETT MASS.

March 1. 1946