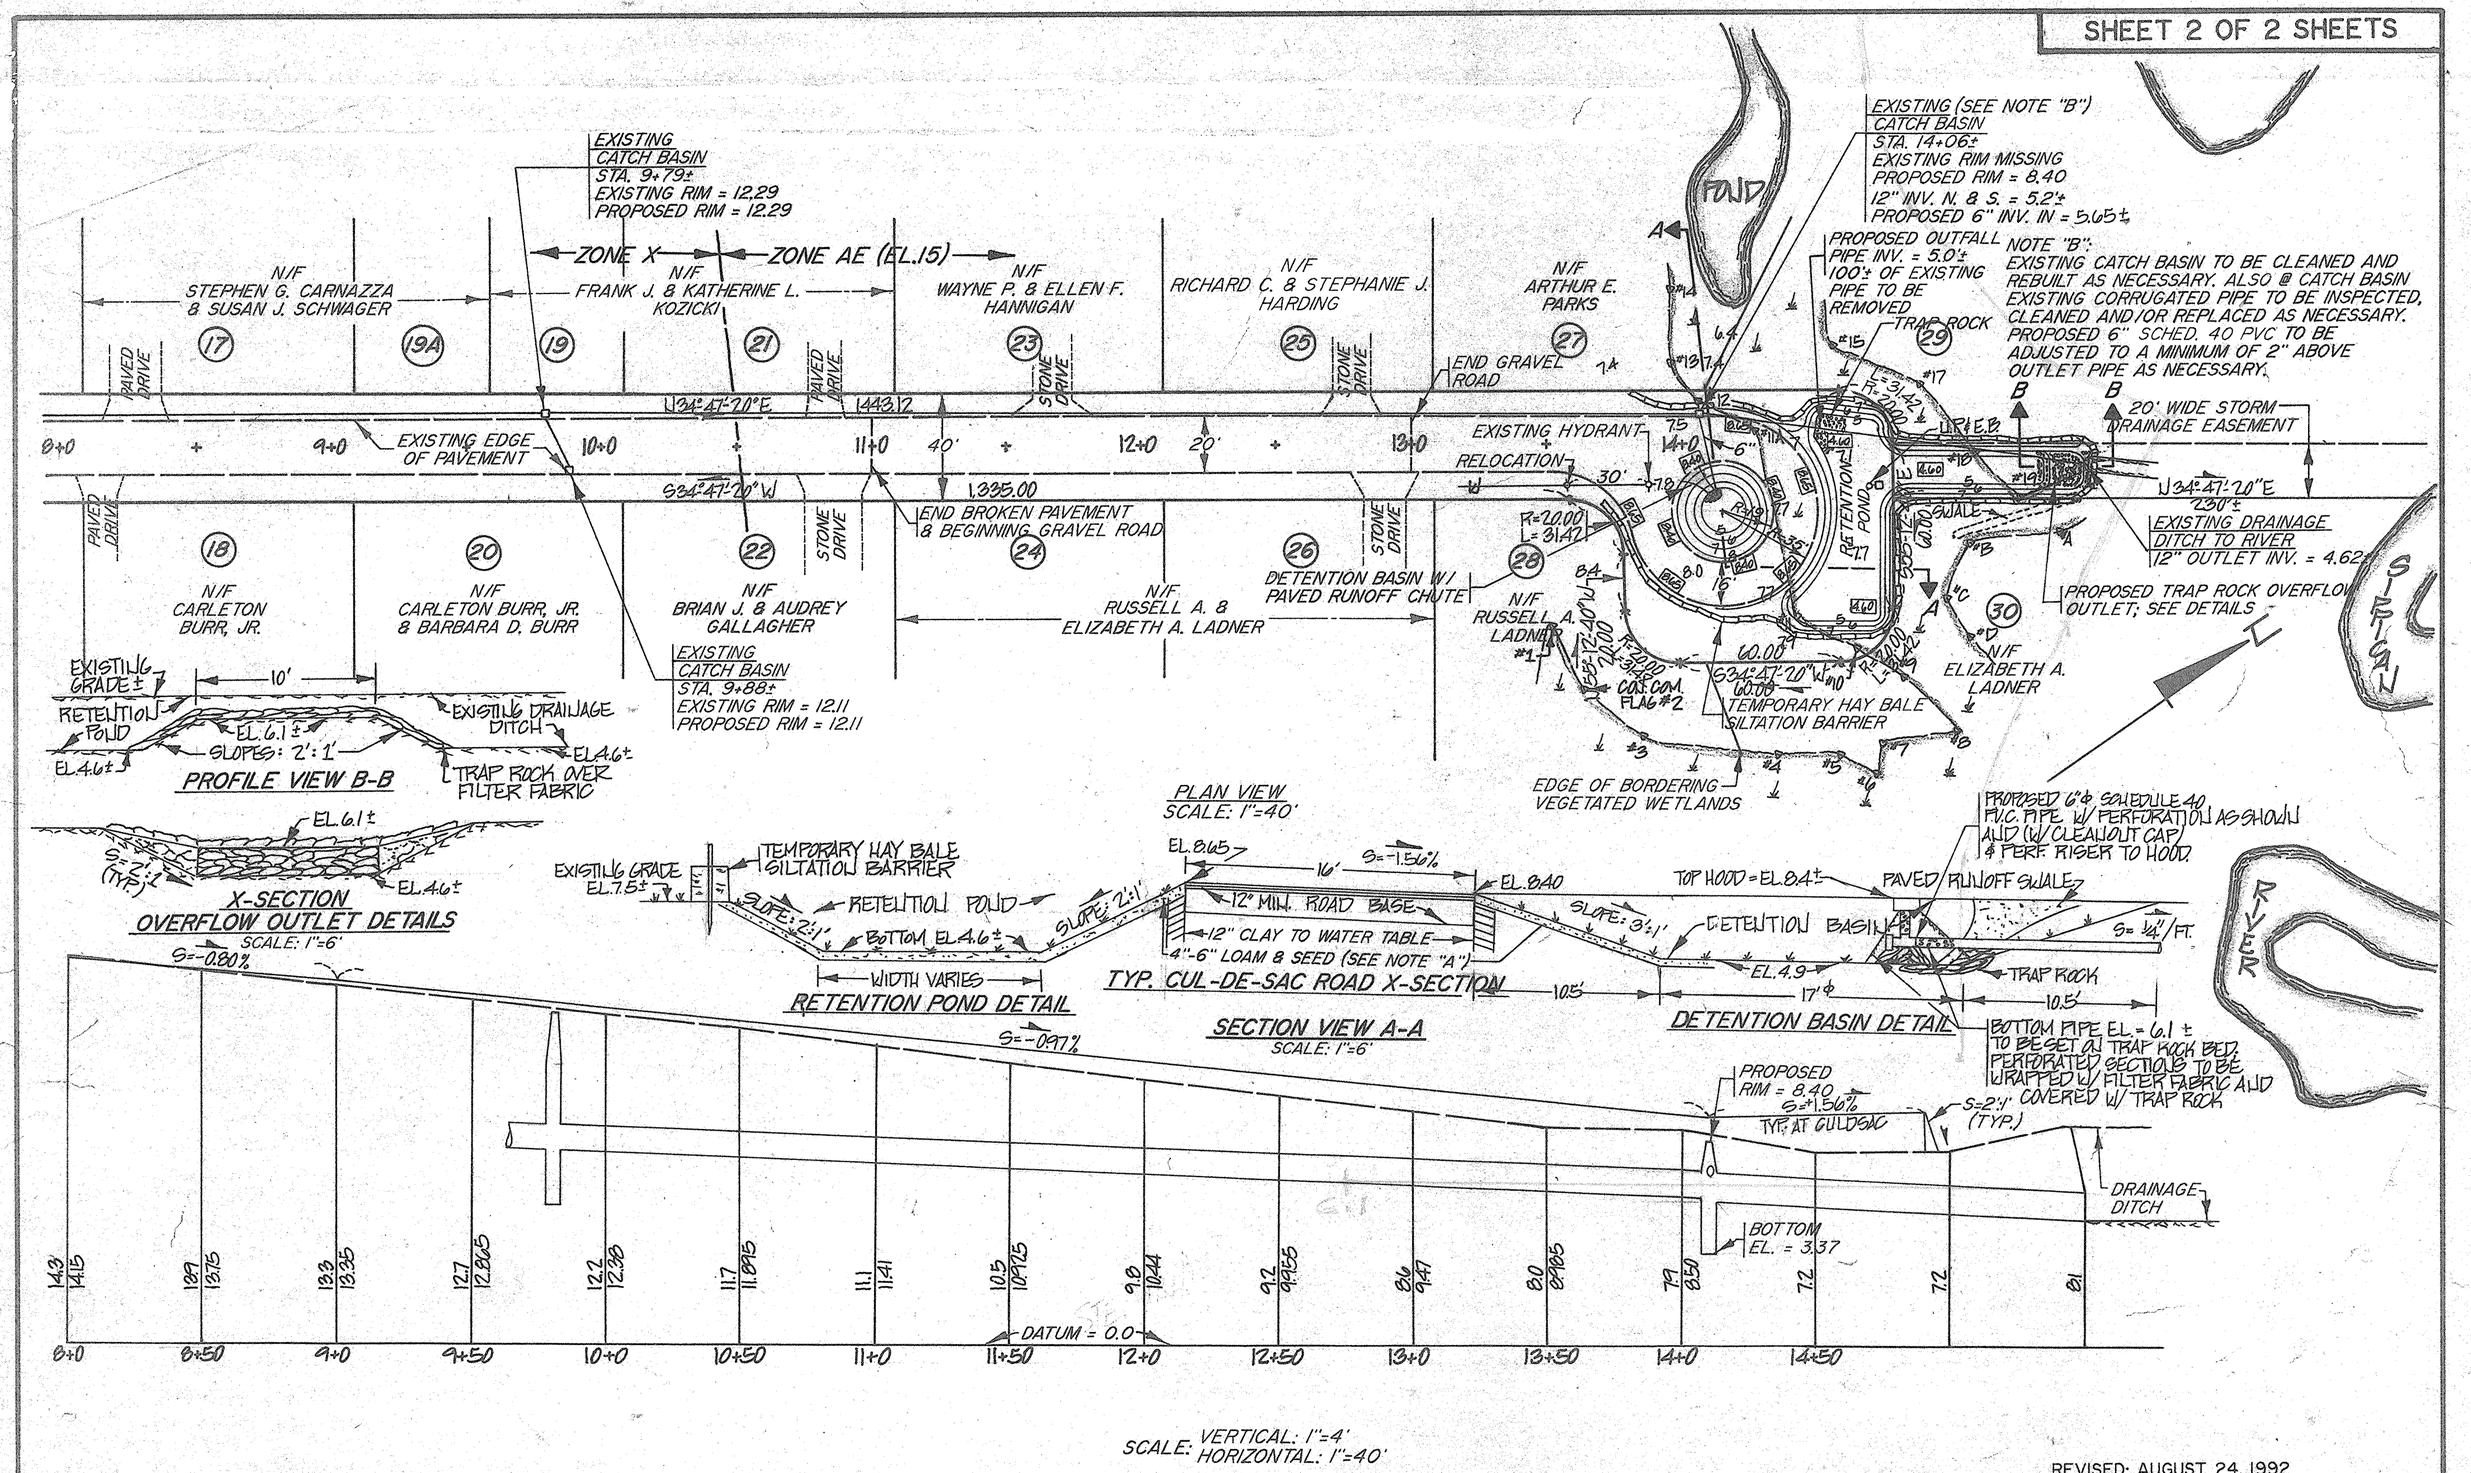

REVISED: AUGUST 24, 1992
REVISED: JUNE 30, 1992
REVISED: JUNE 17, 1992

NOTE: ALL ELEVATIONS SHOWN REFER TO MEAN SEA LEVEL. SPOT ELEVATIONS DENOTE EXISTING GRADES. ELEVATIONS IN BLOCKS DENOTE PROPOSED GRADES. FLOOD ZONE AS DELINEATED ON FIRM COMMUNITY-PANEL NUMBER 255213 0002 D, MAP REVISED: FEBRUARY 17, 1988.

NOTE: "A":
WETLAND ALTERATION AREA = 4,996 SQ.FT.
ARTIFICIAL WETLAND CREATED IN DETENTION BASIN + RETENTION POND = 5,267 SQ.FT. (EL.7.0)
BASIN AND POND TO BE PLANTED WITH HERBACEOUS WETLAND SPECIES (ie: hydrophilic grasses, rushes or sedges).

COMMONWEALTH OF MASSACHUSETTS
ARTHUR D. THOMPSON No. 8893 REGISTERED PROFESSIONAL ENGINEER

PLAN AND PROFILE OF
ICHABOD LANE RECONSTRUCTION
IN
MARION, MA.
PREPARED FOR
ICHABOD LANE ASSOCIATION
APRIL 15, 1992 SCALE AS NOTED
THOMPSON SURVEYING & ENGINEERING, INC.
525 MILL STREET
MARION, MA.