SHEET 1 OF THREE SHEETS
STATION 18 TO 44
PLAN ACCOMPANYING PETITION OF
[redacted]
FOR PROPOSED GAS EXTENSION
MARION ROCHESTER STATE HIGH'Y.
MARION, MASS.
SCALE 1" = 100 FT [redacted]

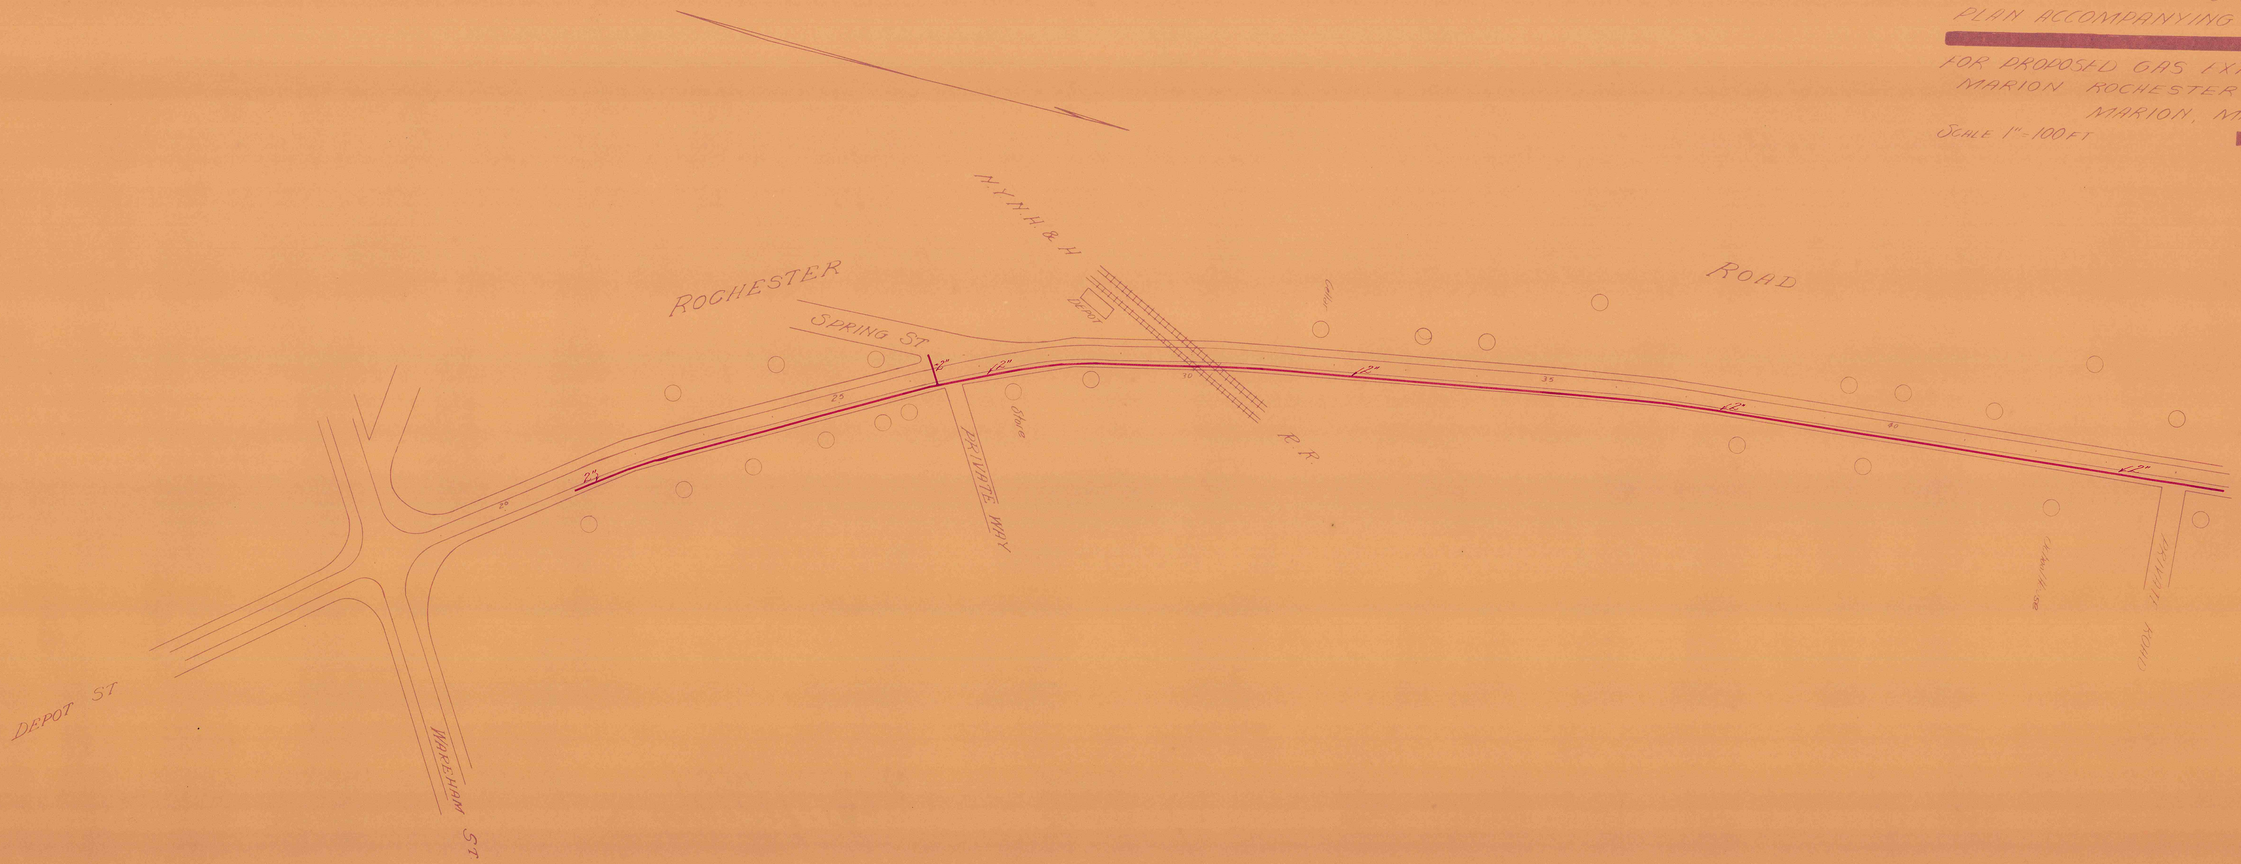

A-8

Drawn by H.E. Lemos Jr.
G. Barnes