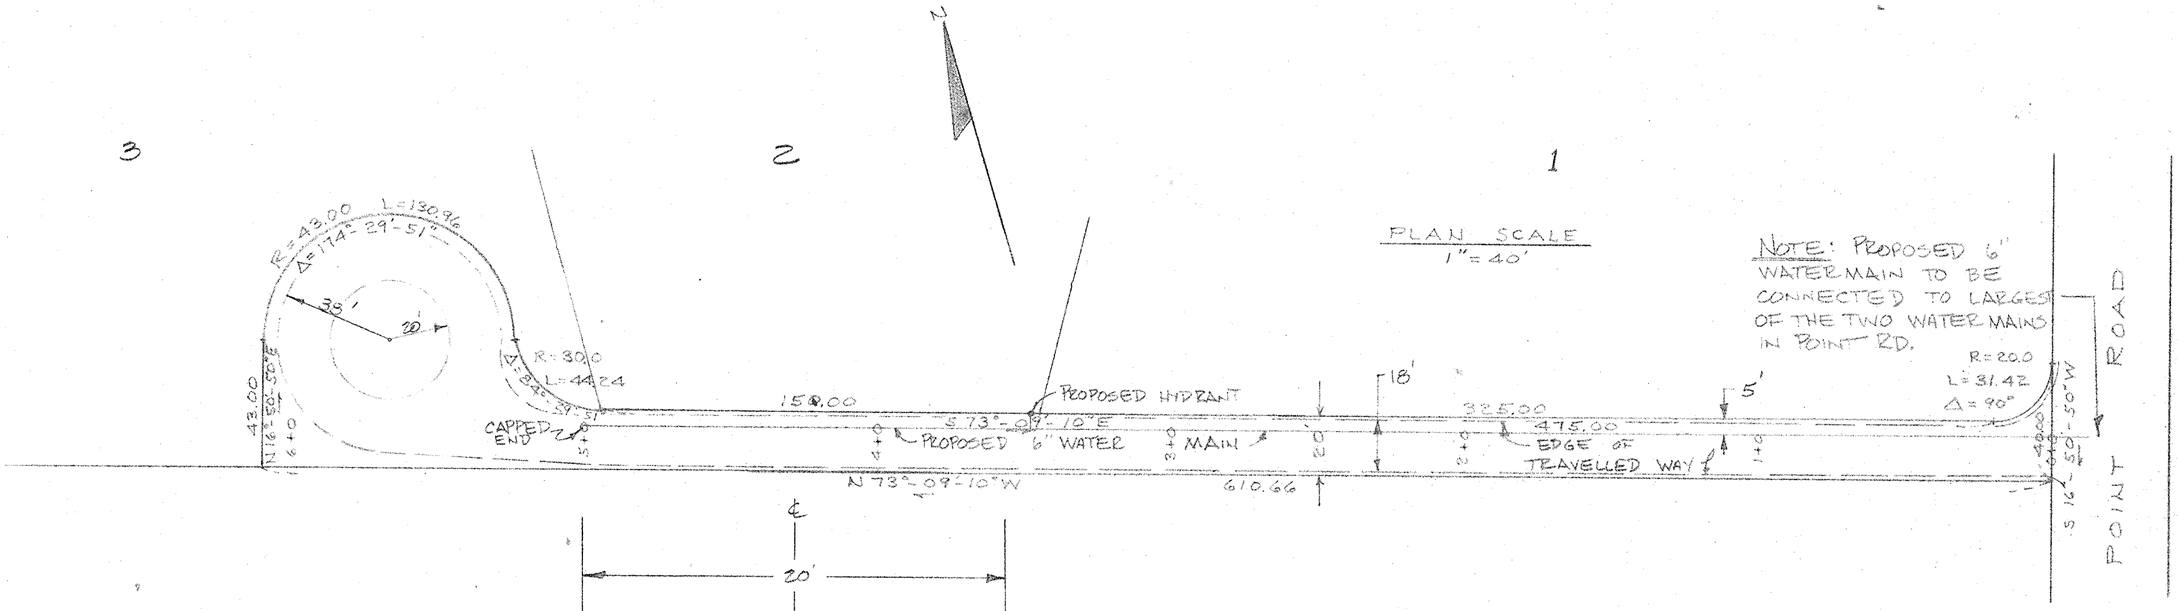

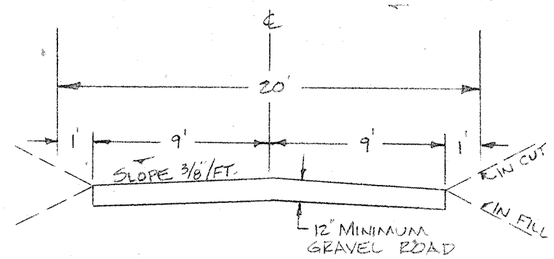

NOTE:
ELEVATIONS BASED ON M.S.L.

PROPOSED TYPICAL ROAD CROSS SECTION
"NOT TO SCALE"

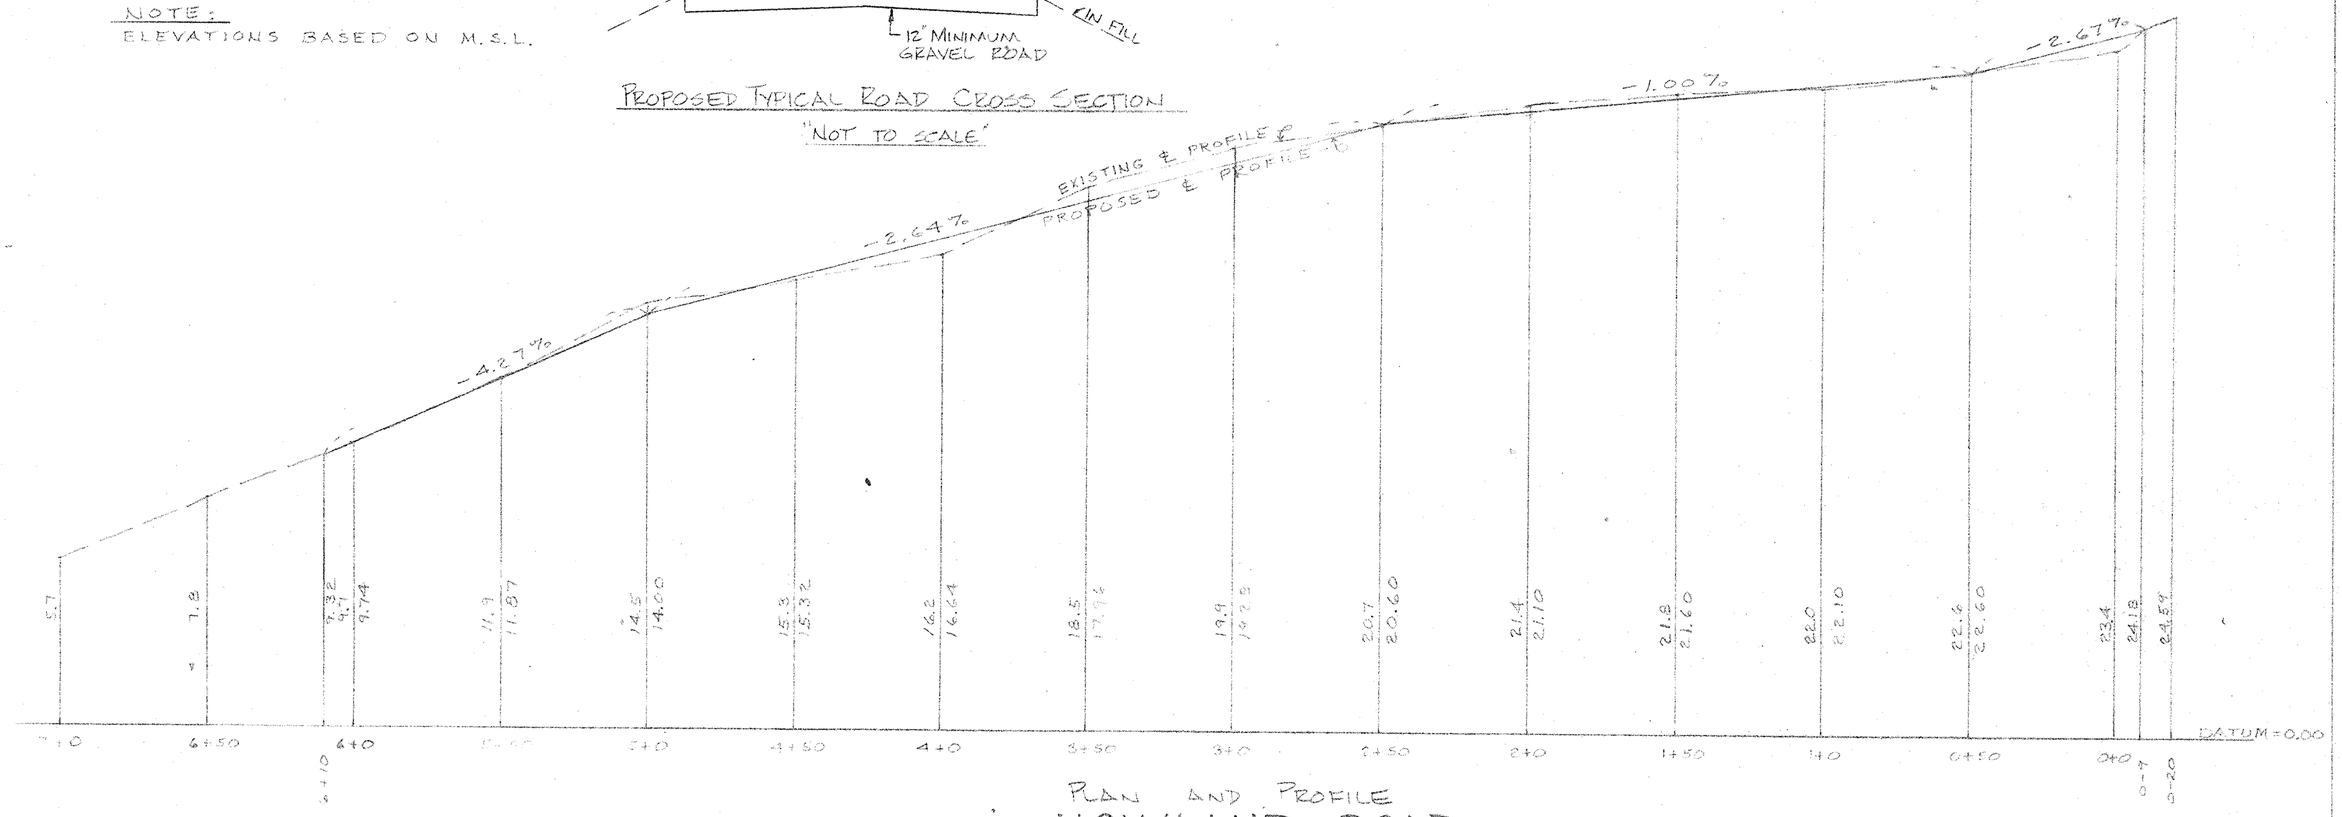

PLAN AND PROFILE
HOWLAND ROAD
IN
MARION, MA.
PREPARED FOR
JONATHAN HOWLAND TRUST
JUNE 18, 1985 SCALE: AS NOTED
ARTHUR C. THOMPSON INC.
ENGINEERS & SURVEYORS
MARION, MA.

SCALE
VERTICAL: 1"=4'
HORIZONTAL: 1"=40'

COMMONWEALTH OF MASSACHUSETTS
ARTHUR C. THOMPSON
REGISTERED PROFESSIONAL ENGINEER