FILE NO. 869

PO.000-2-32. No. 4828

CROSS-SECTIONS — MARION CONVERSE RD.

PRELIMINARY

PLOTTED BY O'NEIL DATE 3-16 1934
CHECKED BY O'LEARY DATE 3-16 1934
NOTE BOOK NO. 3019 PAGE 88

TEMPLATES
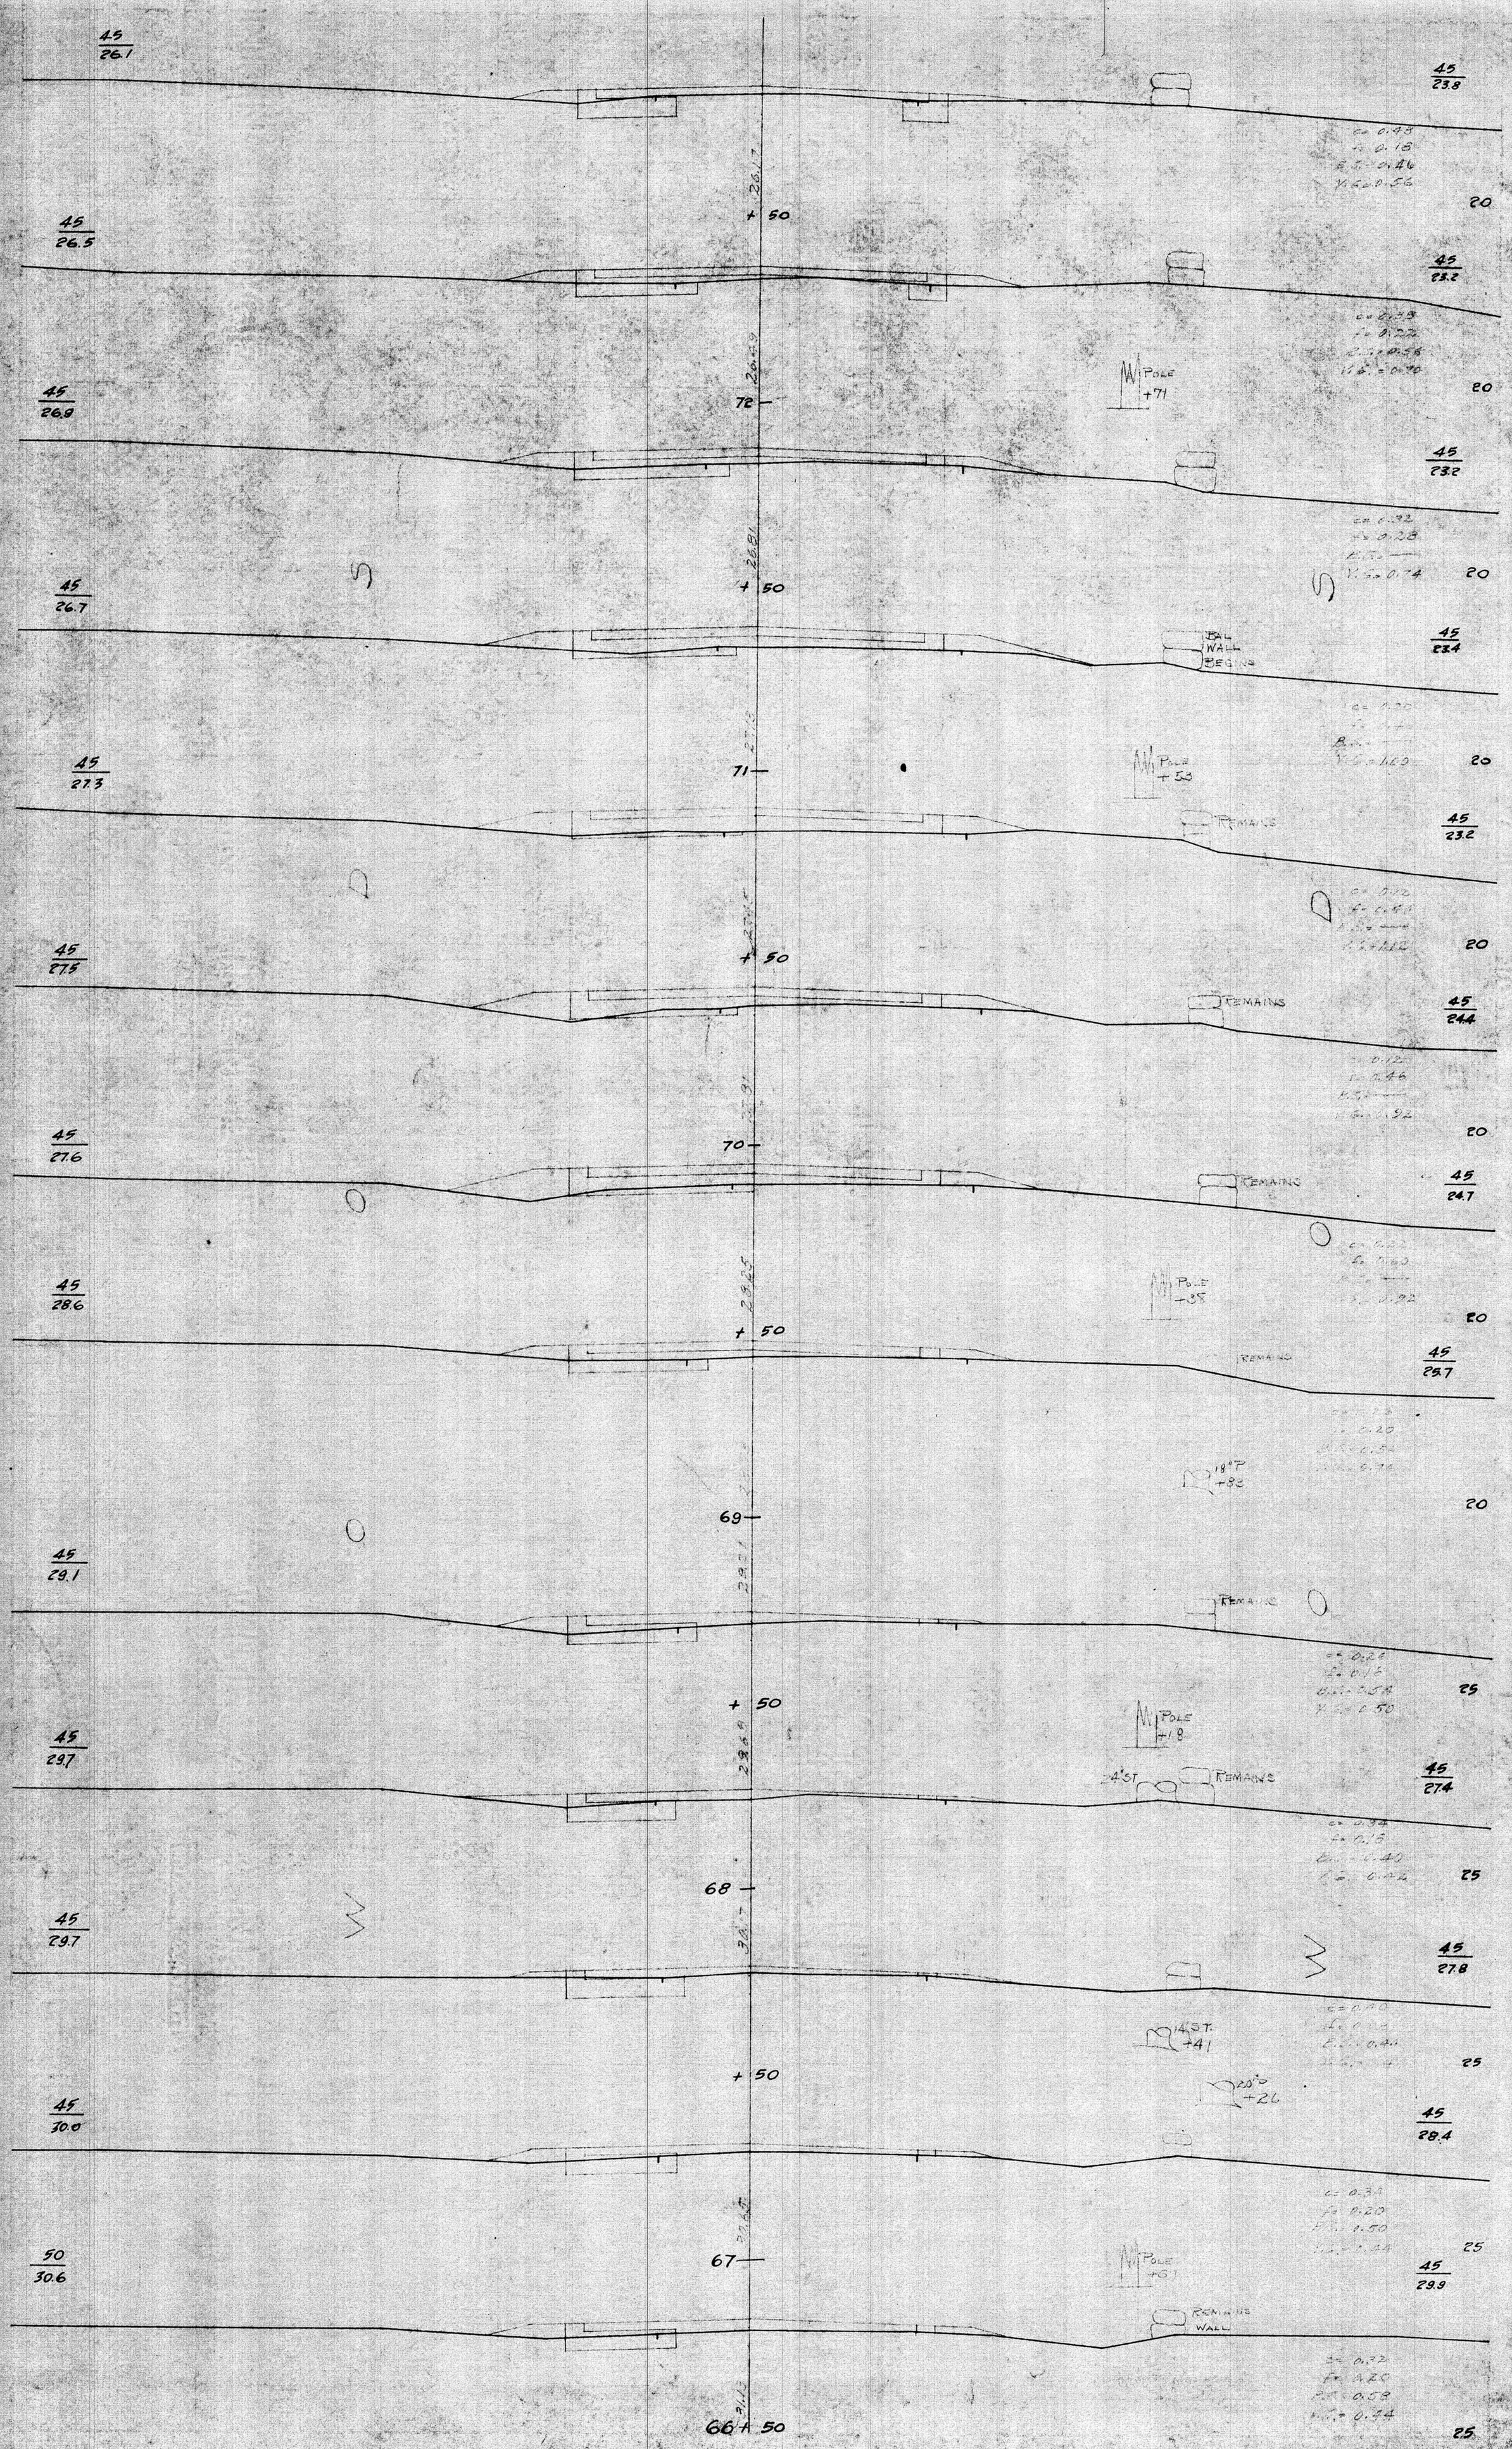
PLOTTED BY DATE 4-10 1934
PLANIM. BY DATE 19
CALC. BOOK NO. PAGE