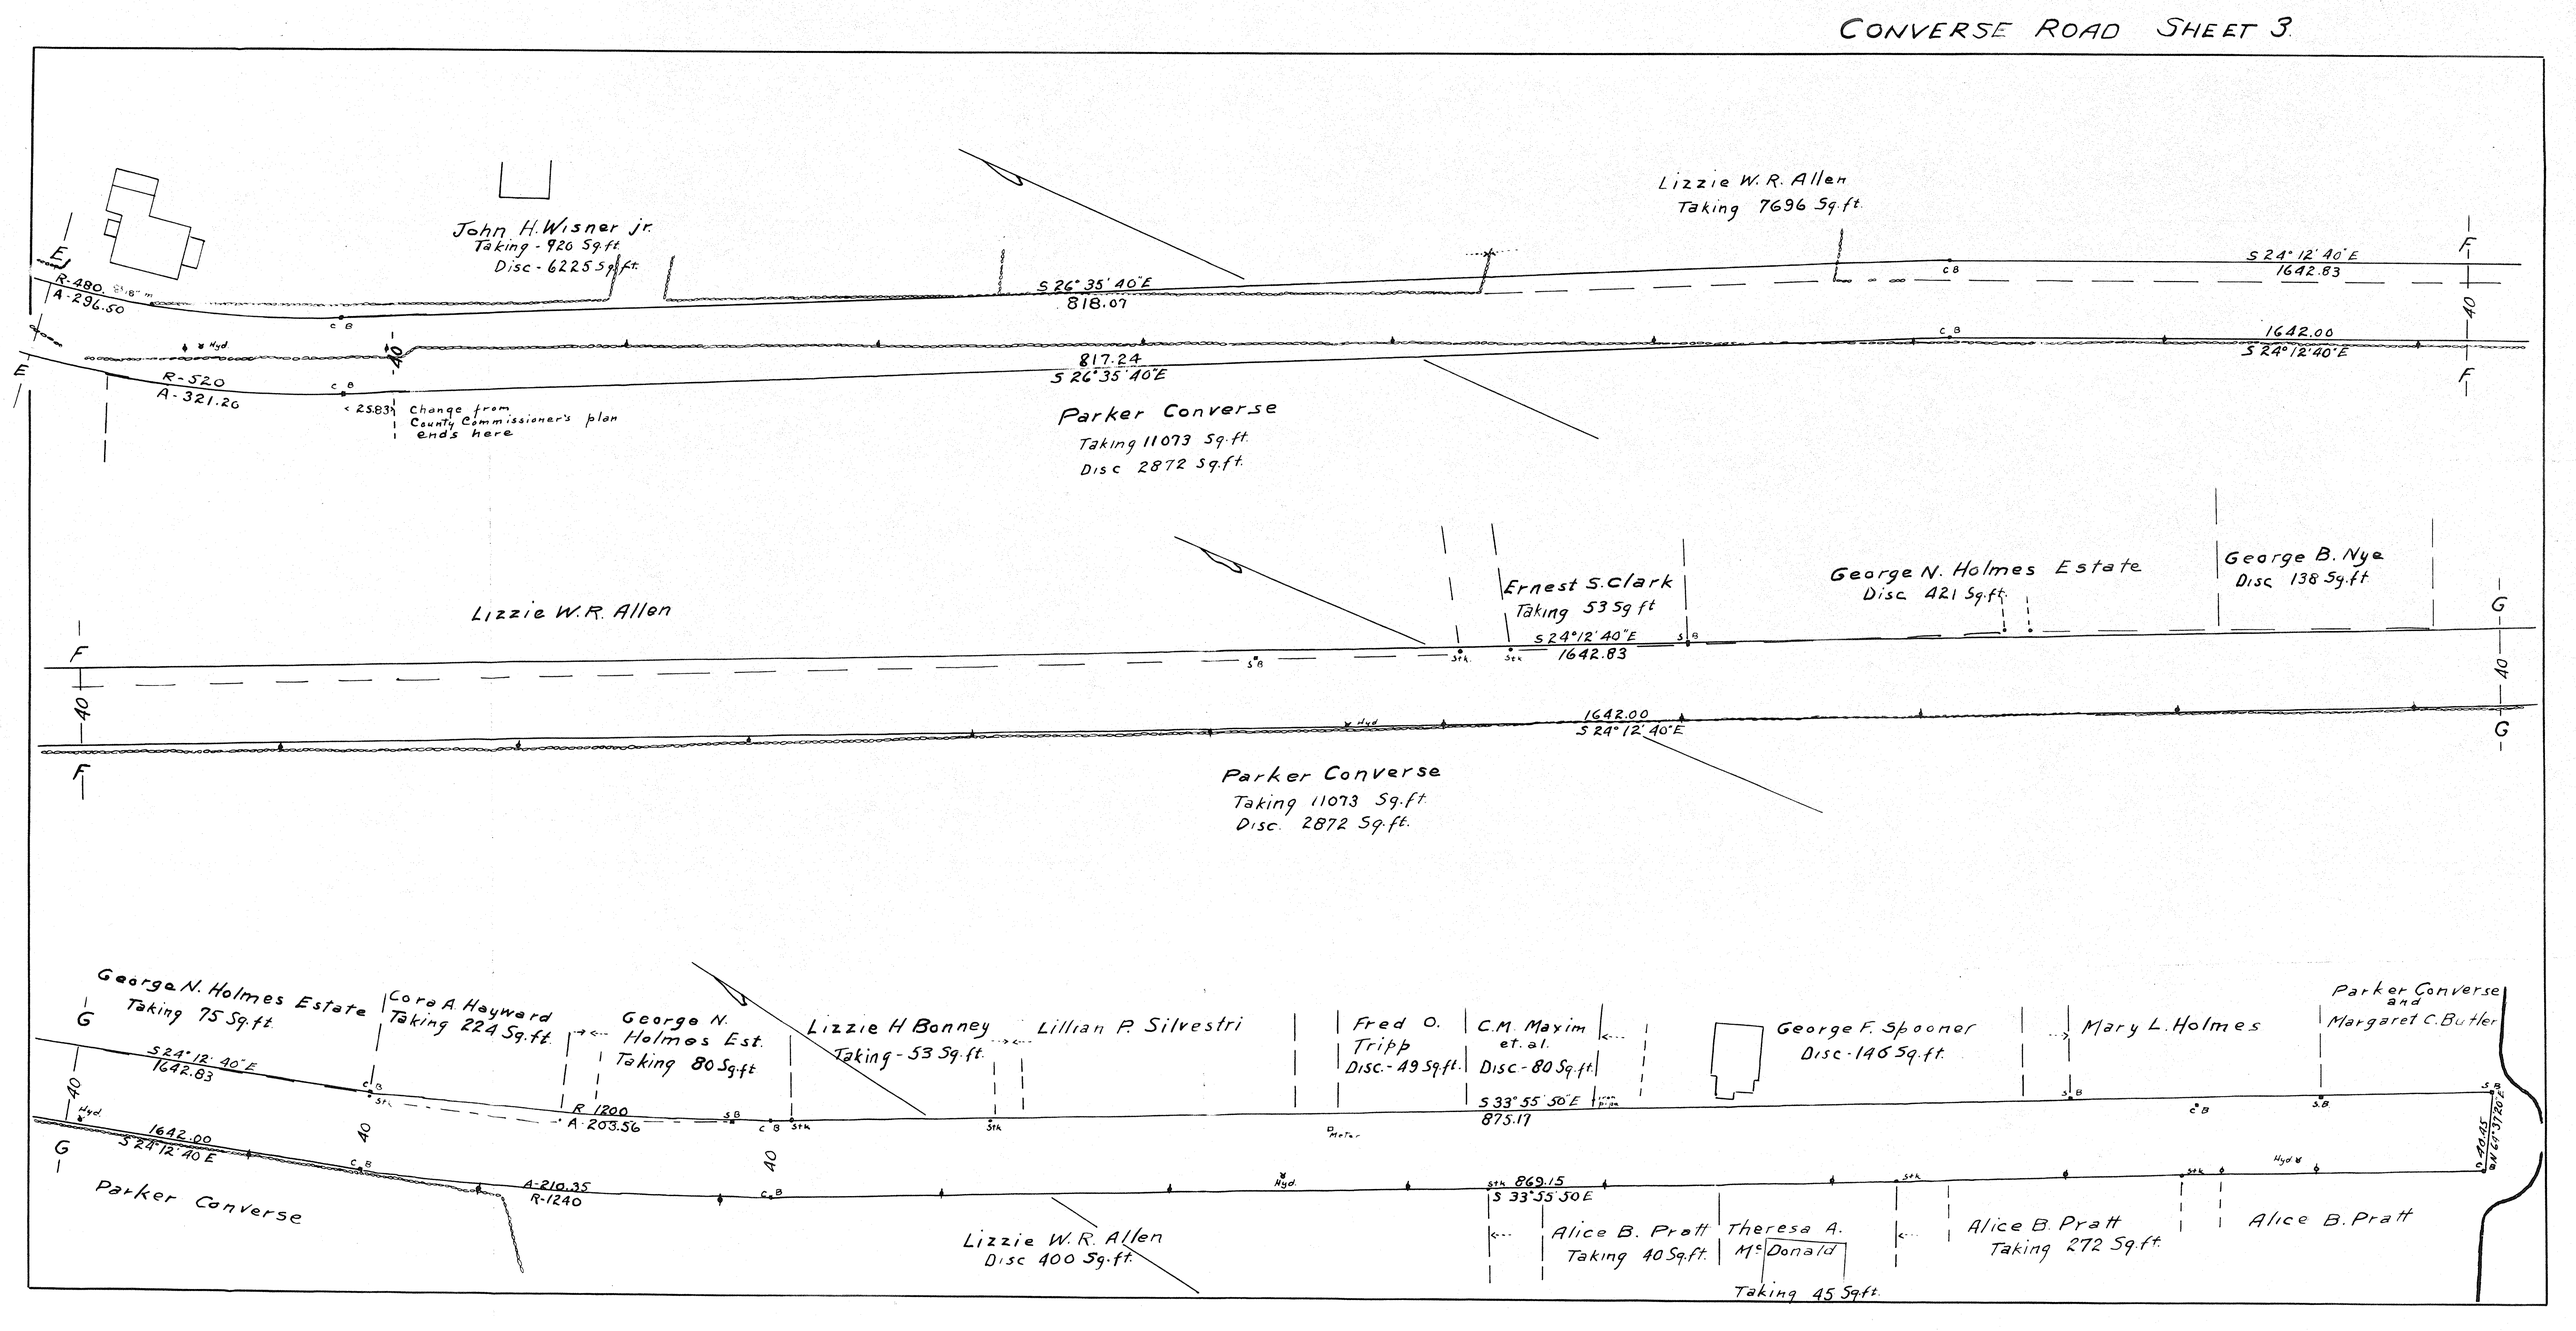CONVERSE ROAD SHEET 3