Planning Board	Board of Selectmen	Filed _____ Town Clerk.
Approved _____	Approved _____	Accepted _____ Town Clerk.

LAYOUT OF COVE STREET
MARION, MASS.
FROM CONVERSE ROAD EASTERLY 750 FT.±

SCALE- HORIZ. 1"=40'
VERT. 1"= 4'

APRIL 1958.

CORSE AND TIBBETTS
ENGNRS. & SURVEYORS ROCHESTER, MASS.

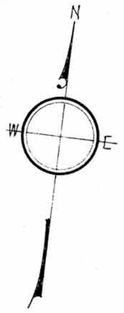

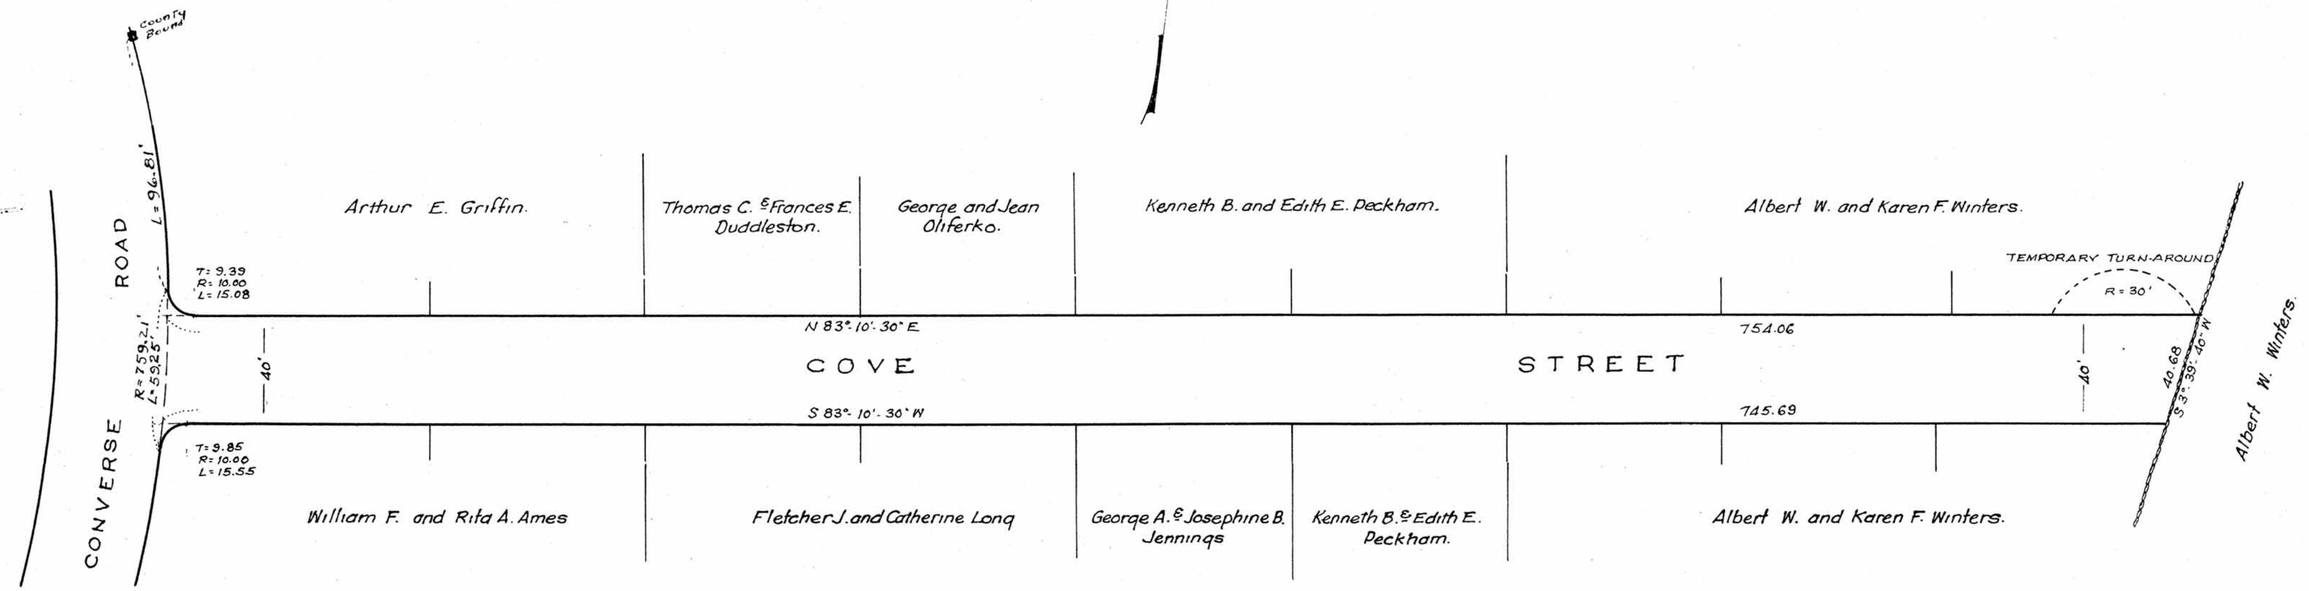

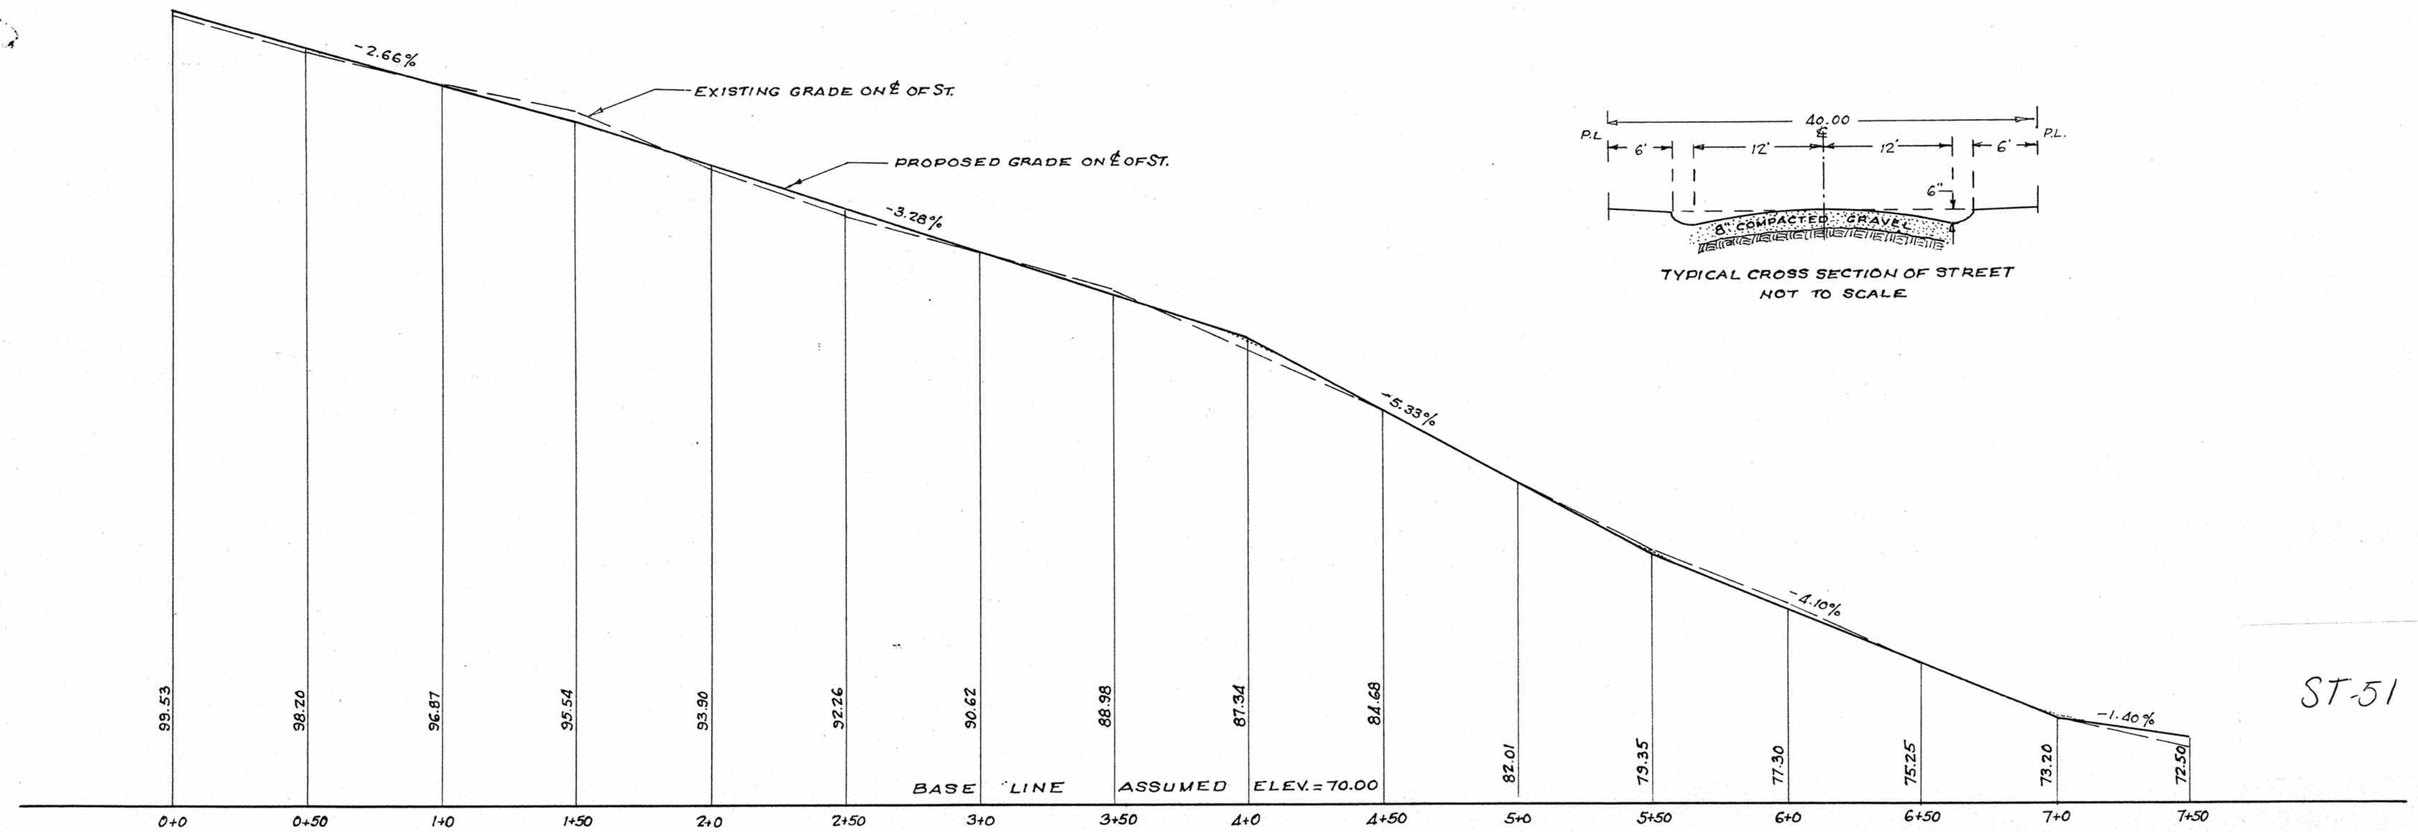

TYPICAL CROSS SECTION OF STREET
NOT TO SCALE

ST-51