20M-12-'36. NO. 9101

CROSS-SECTIONS— MARION CREEK R'D

PRELIMINARY

PLOTTED BY Warren DATE June 29 1938
CHECKED BY McManus DATE July 1, 1938
NOTE BOOK No. 6953 PAGE 64-69

TEMPLATES

PLOTTED BY ..... DATE ..... 19.....
PLANIM. BY ..... DATE ..... 19.....
CALC. BOOK No. ..... PAGE .....
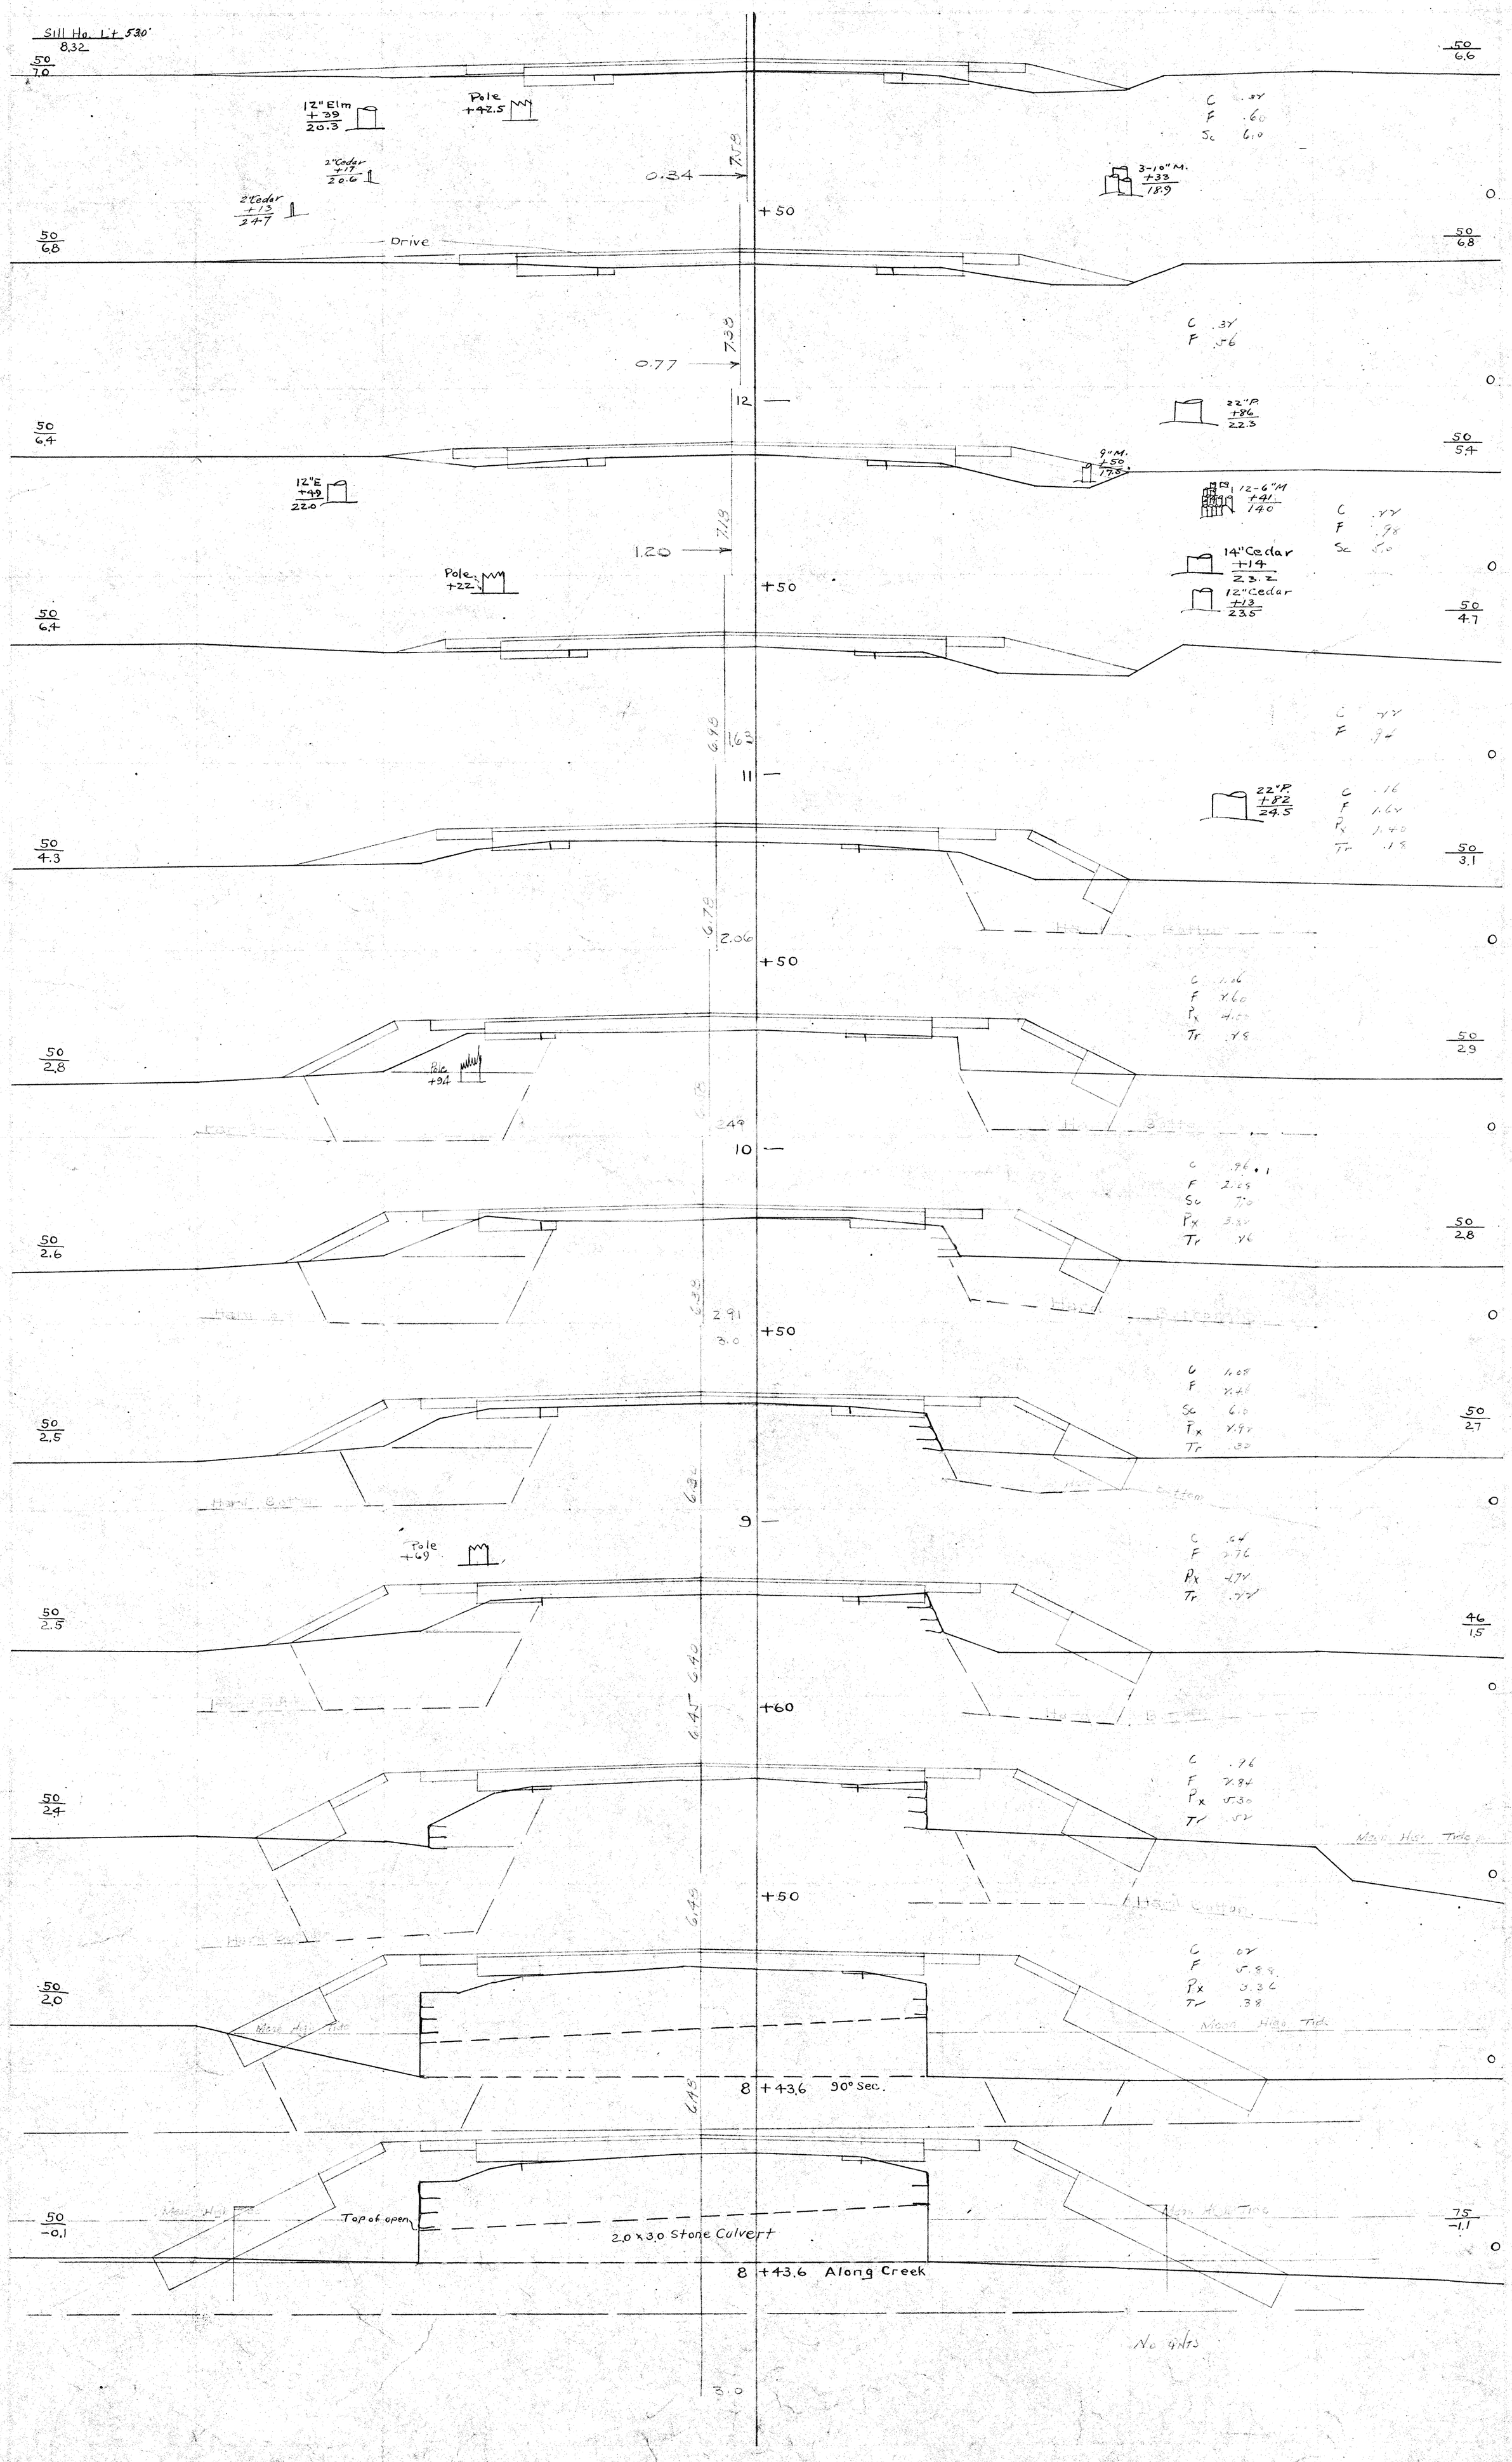
3