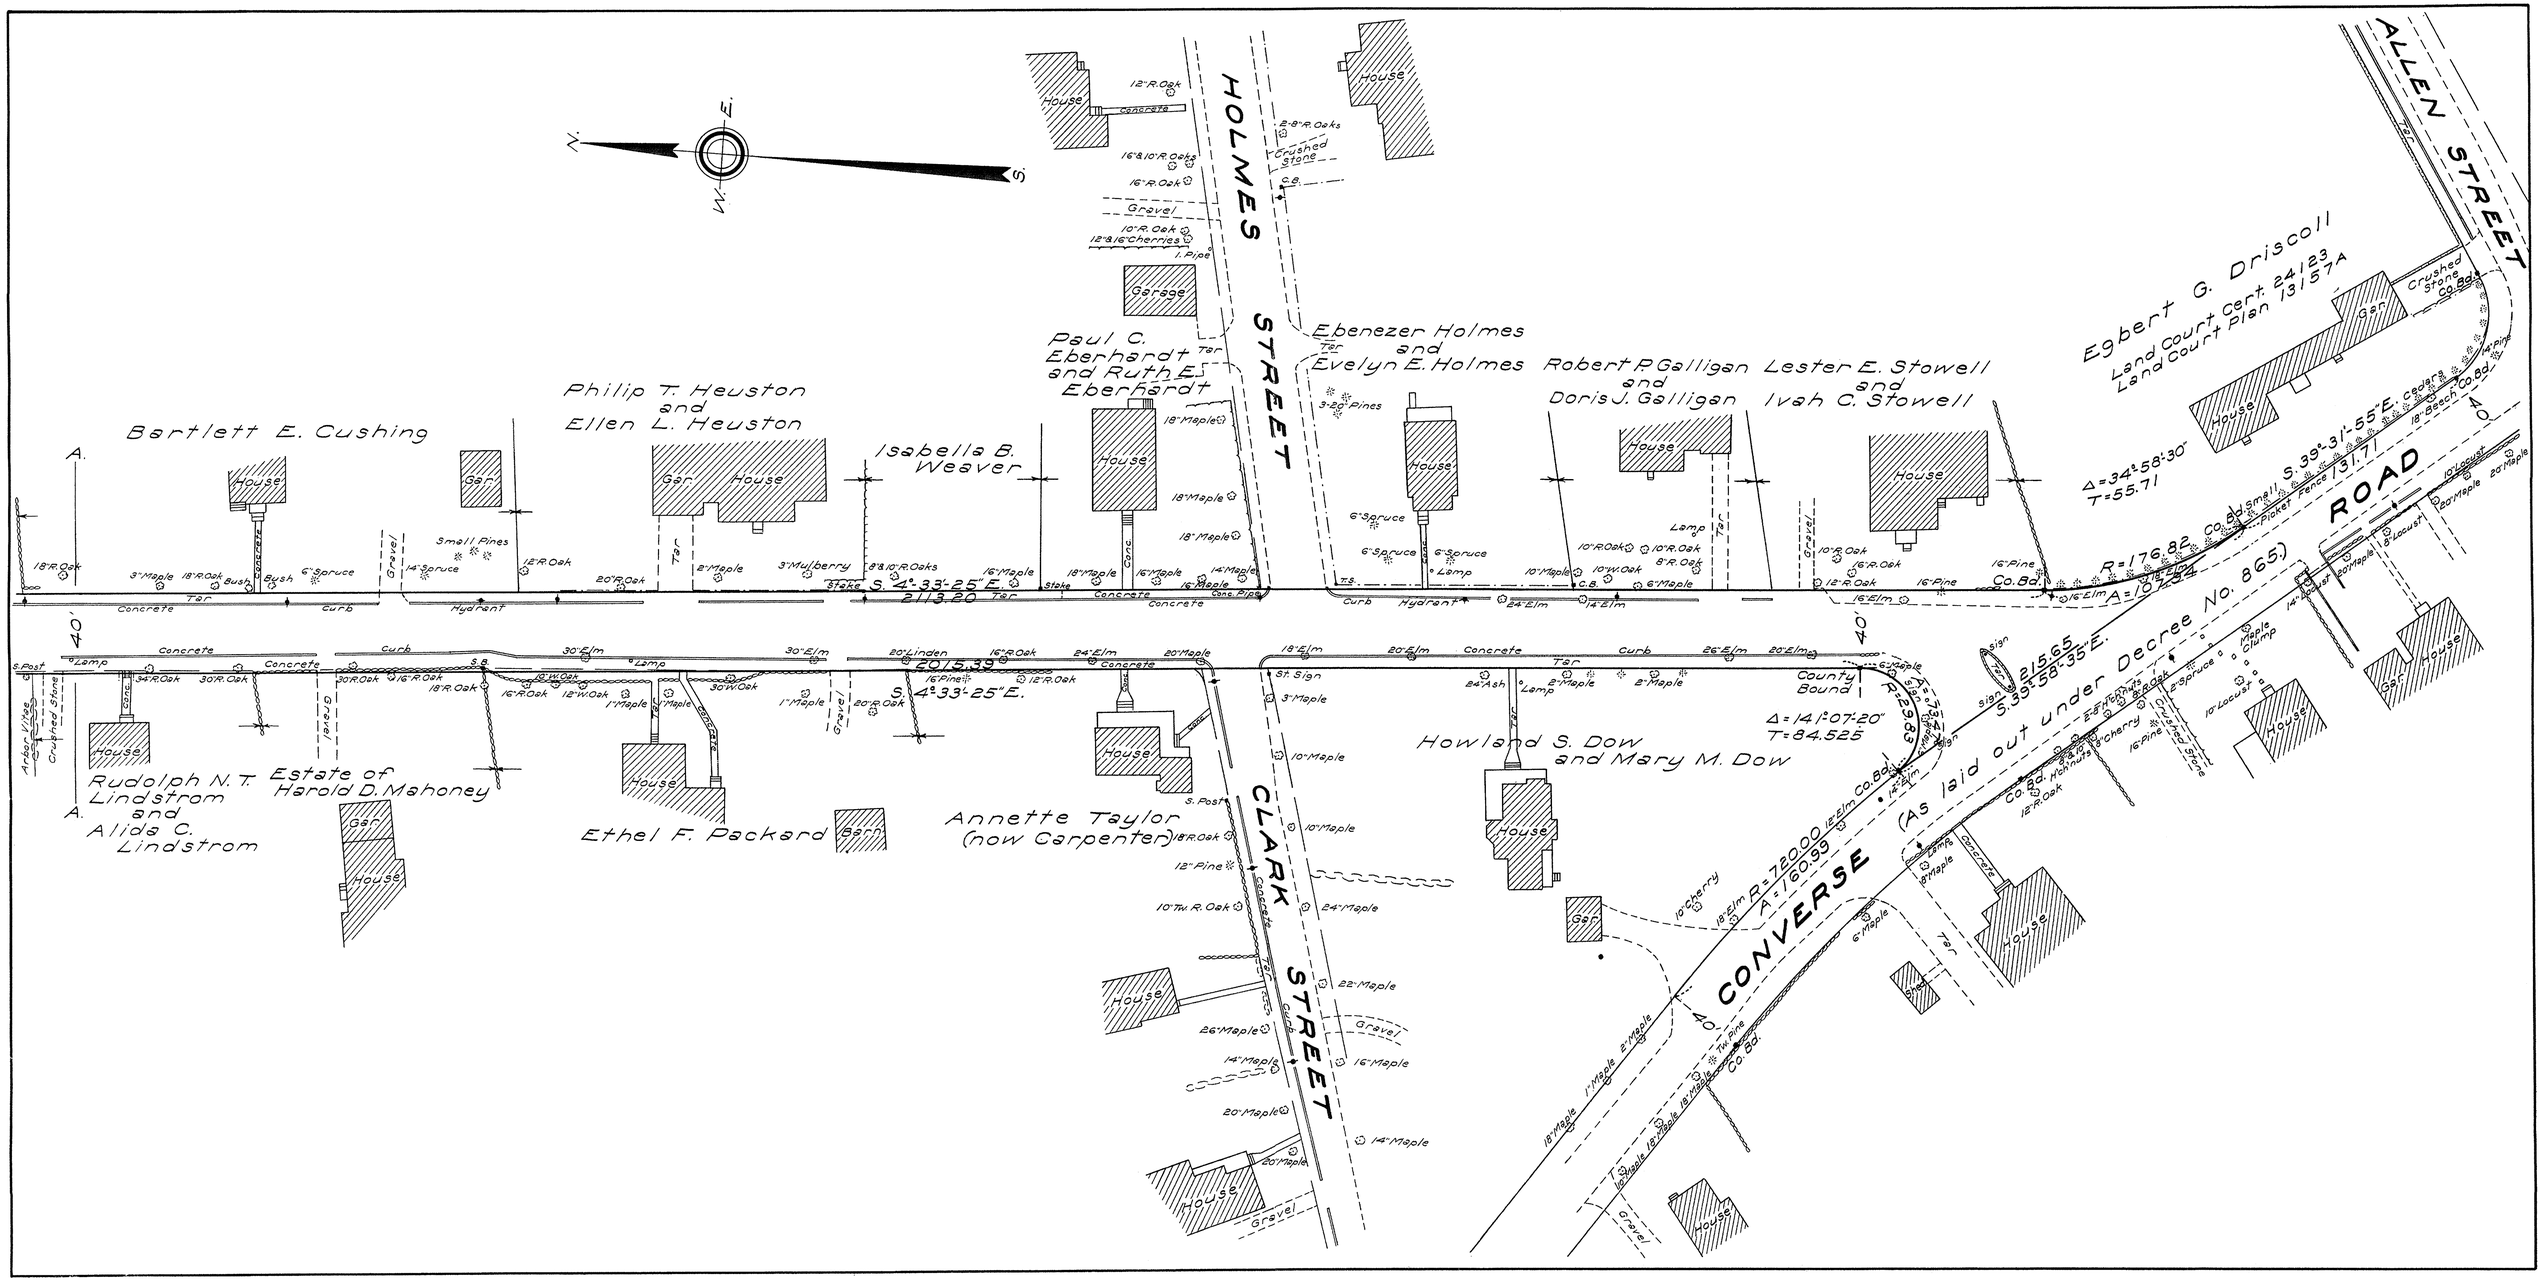Pleasant Street, Marion. Sheet 2 of 2 sheets.