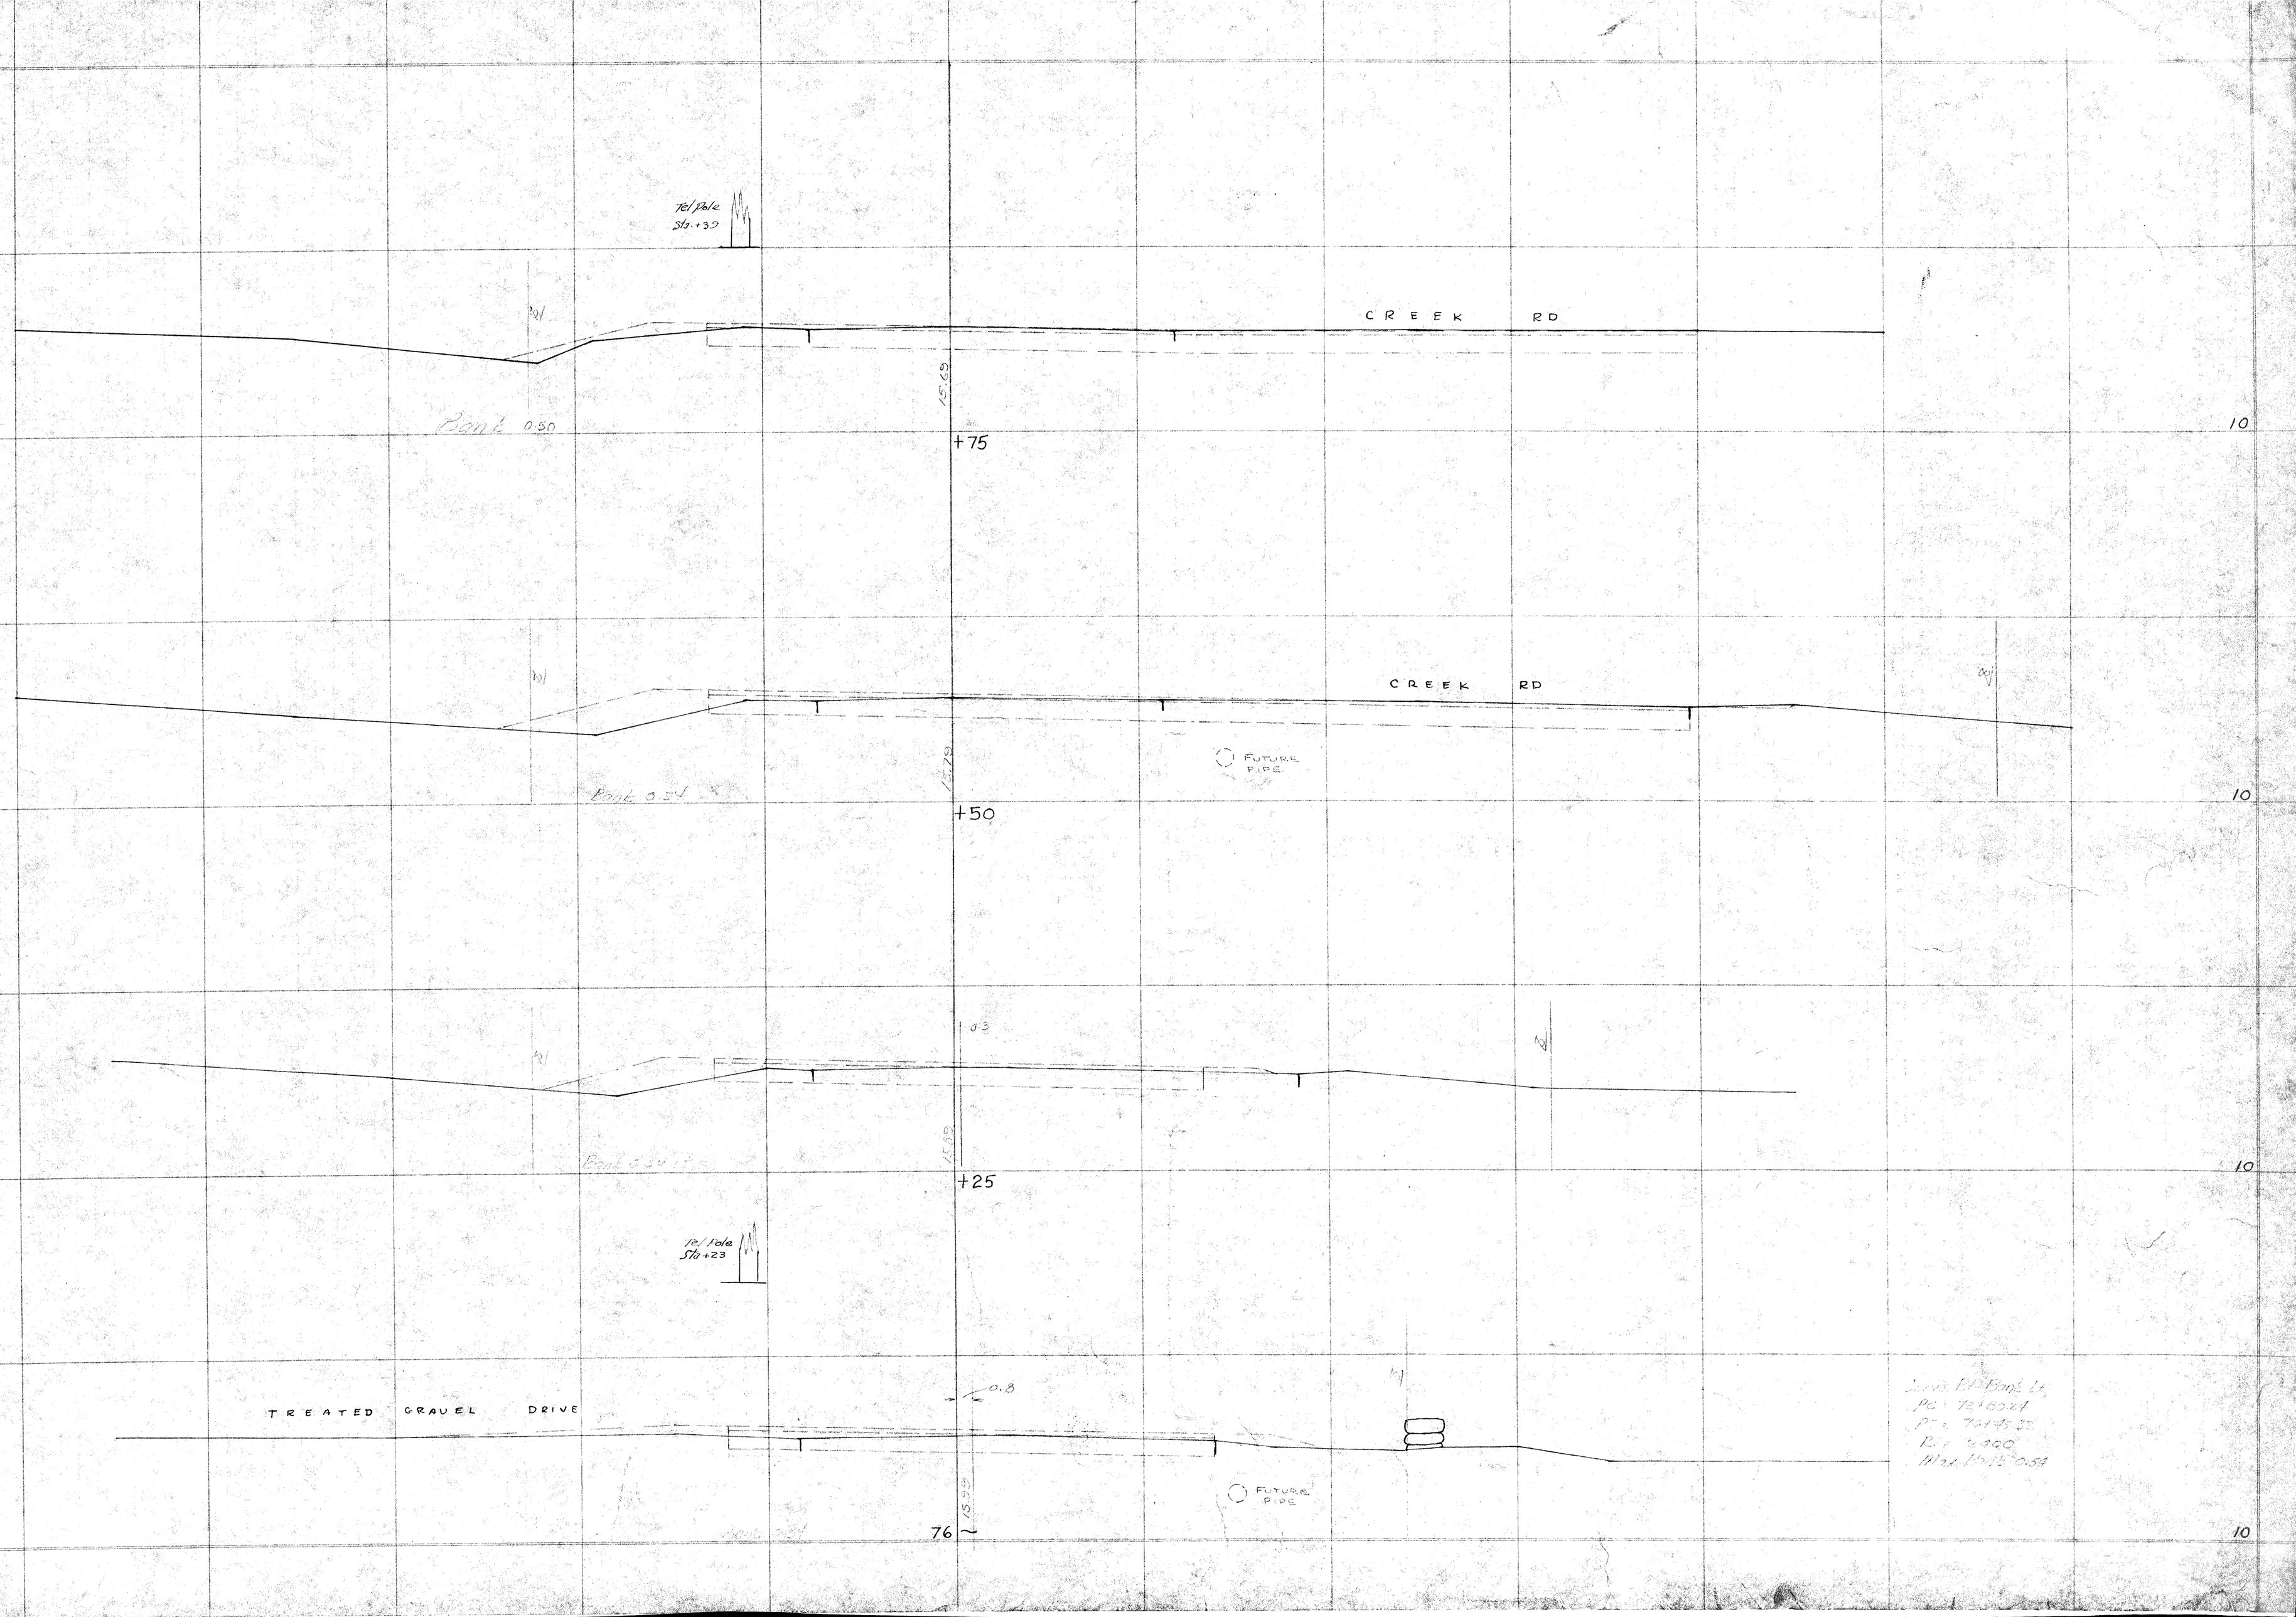

P.W.-H.-708

CROSS-SECTIONS— MARION POINT RD

PRELIMINARY

PLOTTED BY R.E.T. DATE 2-5 1960
CHECKED BY J.A.B. DATE 2-5 1960
NOTE BOOK NO. 170919 PAGE 114

TEMPLATES

PLOTTED BY DATE 19
PLANIM. BY DATE 19
CALC. BOOK NO. PAGE