PLAN SHOWING SUBDIVISION OF LAND IN

# MARION, MASS.

PREPARED FOR

## WALTER H. WELCH

JUNE 21, 1971 SCALE 1"=100'

ARTHUR C. THOMPSON, INC.
ENGINEERS & SURVEYORS
MARION, MASS.

REVISED AUG. 1971

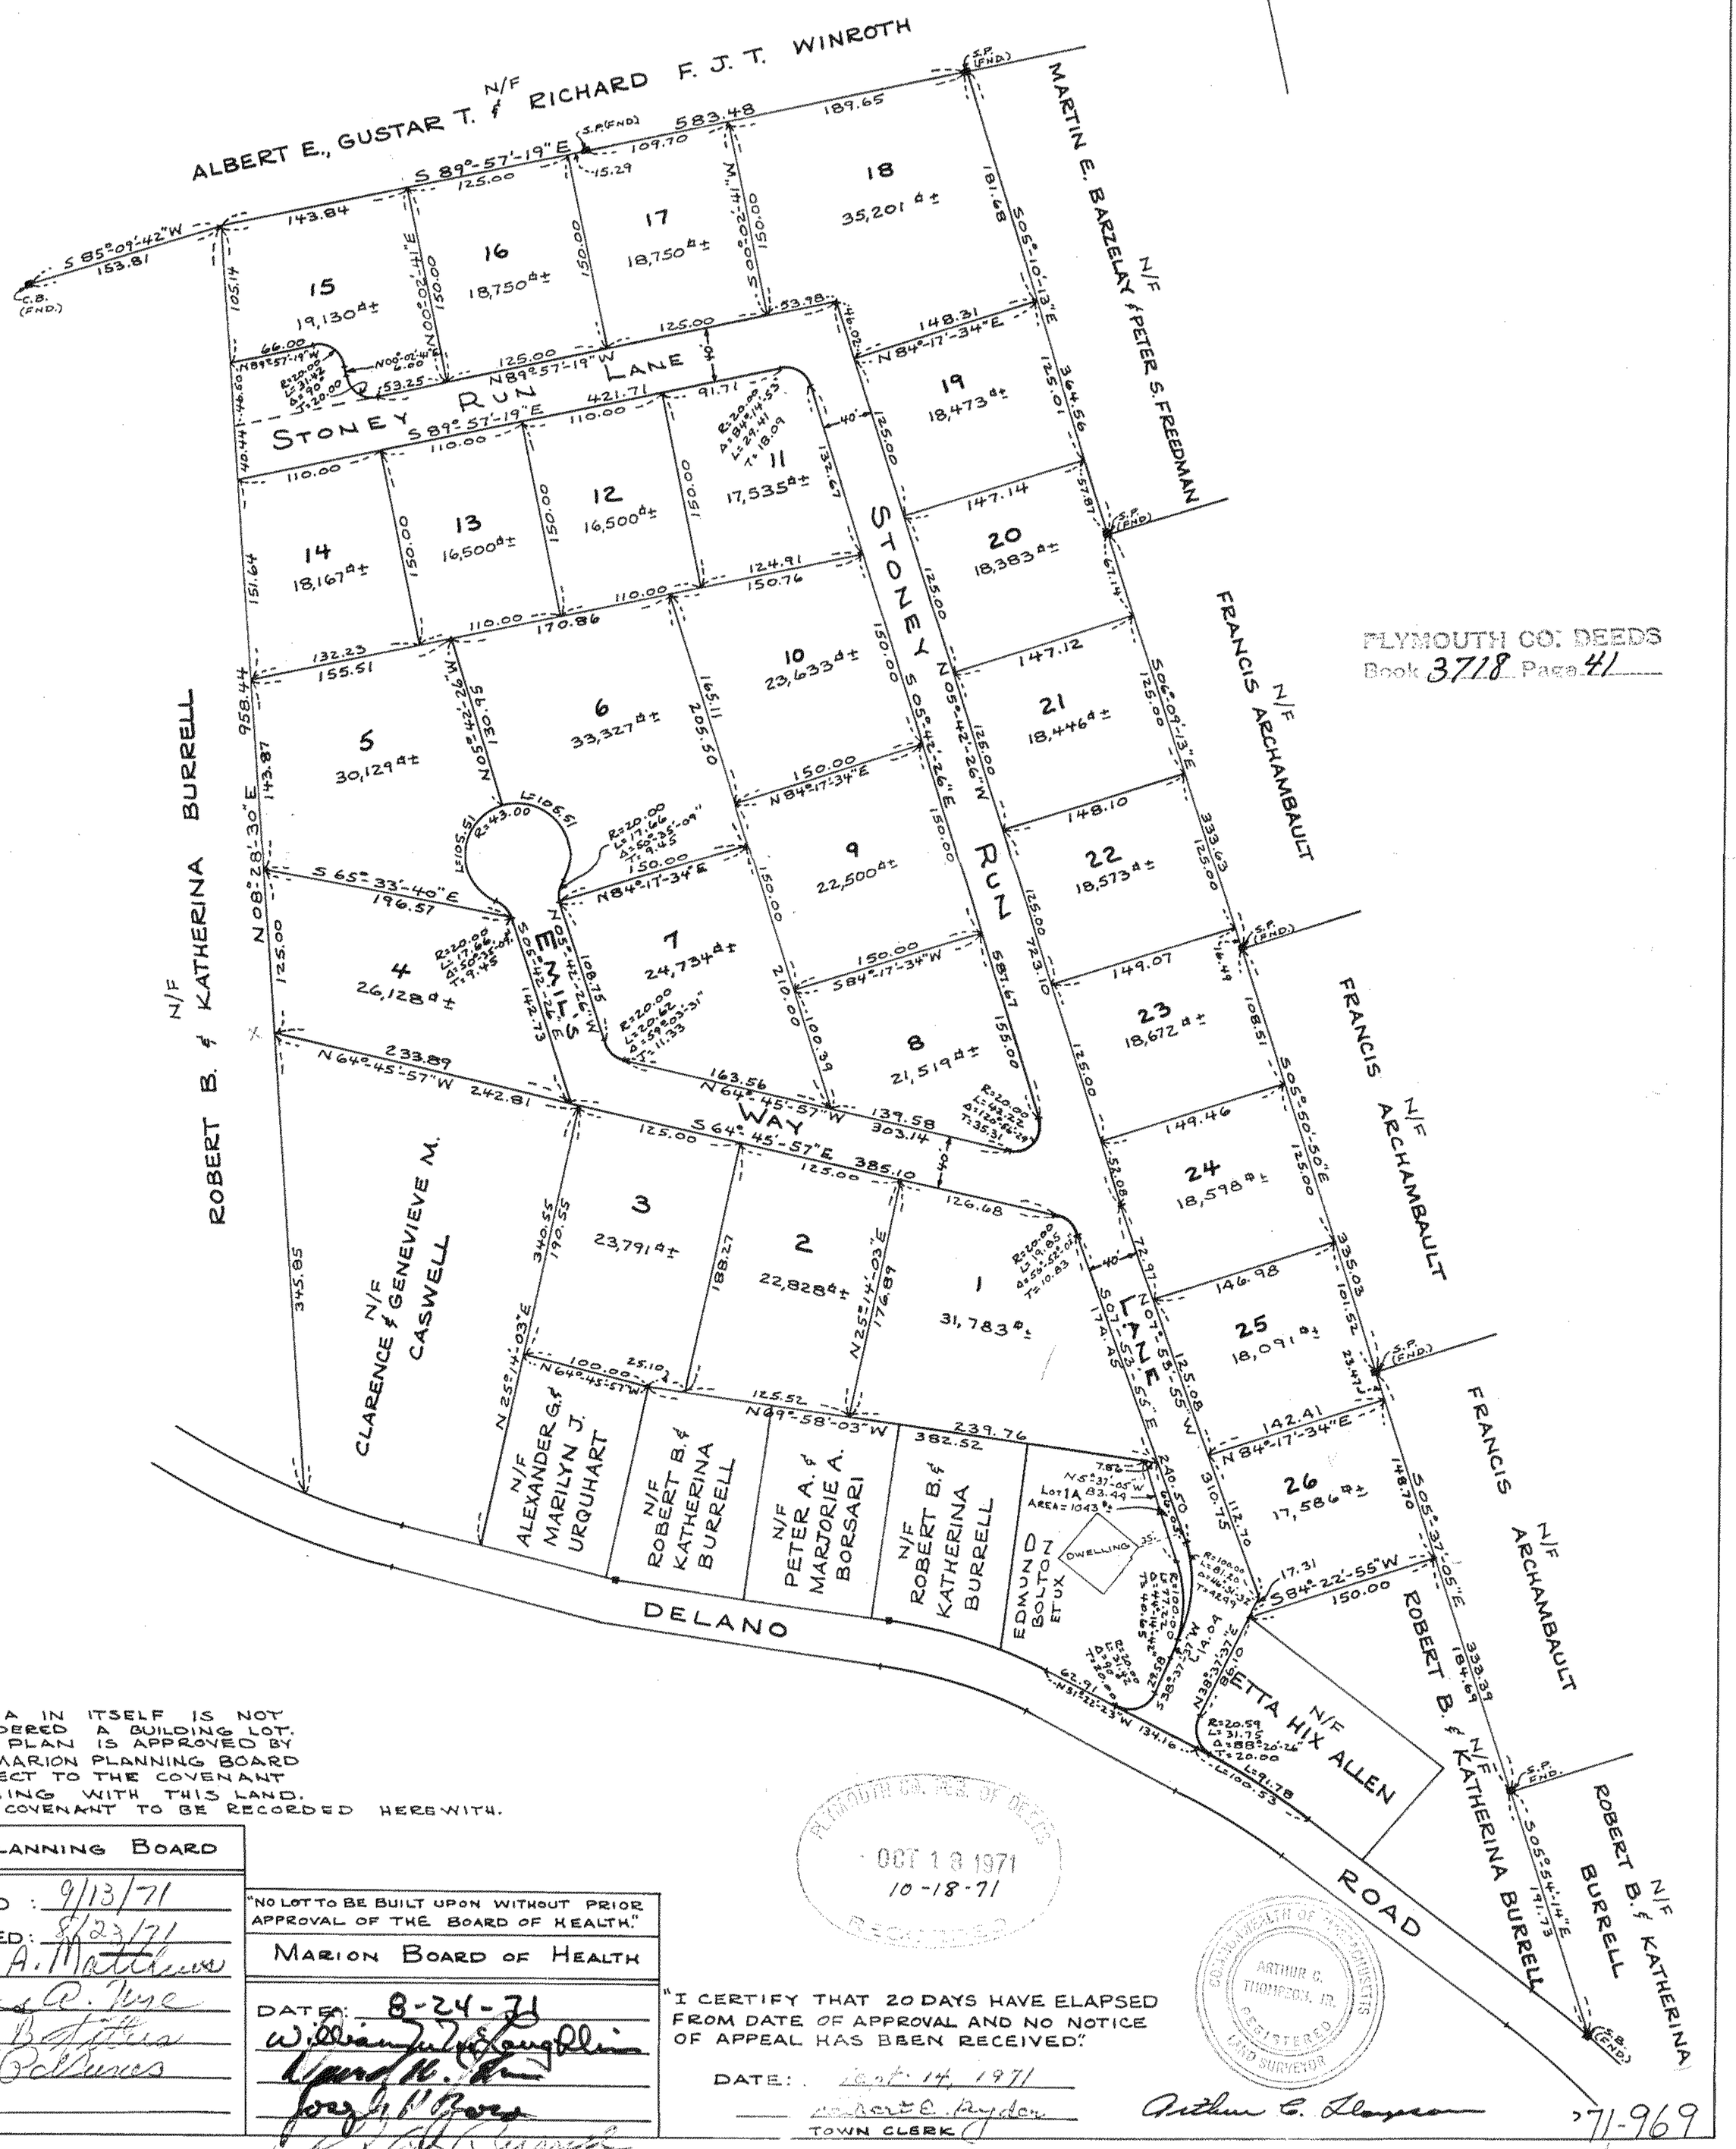


PLYMOUTH CO. DEEDS
Book 3718 Page 41

NOTE: LOT 1A IN ITSELF IS NOT CONSIDERED A BUILDING LOT. THIS PLAN IS APPROVED BY THE MARION PLANNING BOARD SUBJECT TO THE COVENANT RUNNING WITH THIS LAND. SAID COVENANT TO BE RECORDED HEREWITH.

| MARION PLANNING BOARD |
|---|
| DATE SIGNED: 9/13/71 |
| DATE APPROVED: 8/23/71 |
| Thomas A. Matthews |
| Thomas R. Tyre |
| Lloyd B. Sitler |
| Robert Delmes |

"NO LOT TO BE BUILT UPON WITHOUT PRIOR APPROVAL OF THE BOARD OF HEALTH."

| MARION BOARD OF HEALTH |
|---|
| DATE: 8-24-71 |
| William J. Coughlin |
| Lloyd H. [illegible] |
| [illegible] |
| [illegible] |

PLYMOUTH CO. REG. OF DEEDS
OCT 18 1971
10-18-71
REGISTERED

"I CERTIFY THAT 20 DAYS HAVE ELAPSED FROM DATE OF APPROVAL AND NO NOTICE OF APPEAL HAS BEEN RECEIVED."

DATE: Sept. 14, 1971

Robert E. Ryder
TOWN CLERK

COMMONWEALTH OF MASSACHUSETTS
ARTHUR C. THOMPSON, JR.
REGISTERED
LAND SURVEYOR

Arthur C. Thompson

'71-969