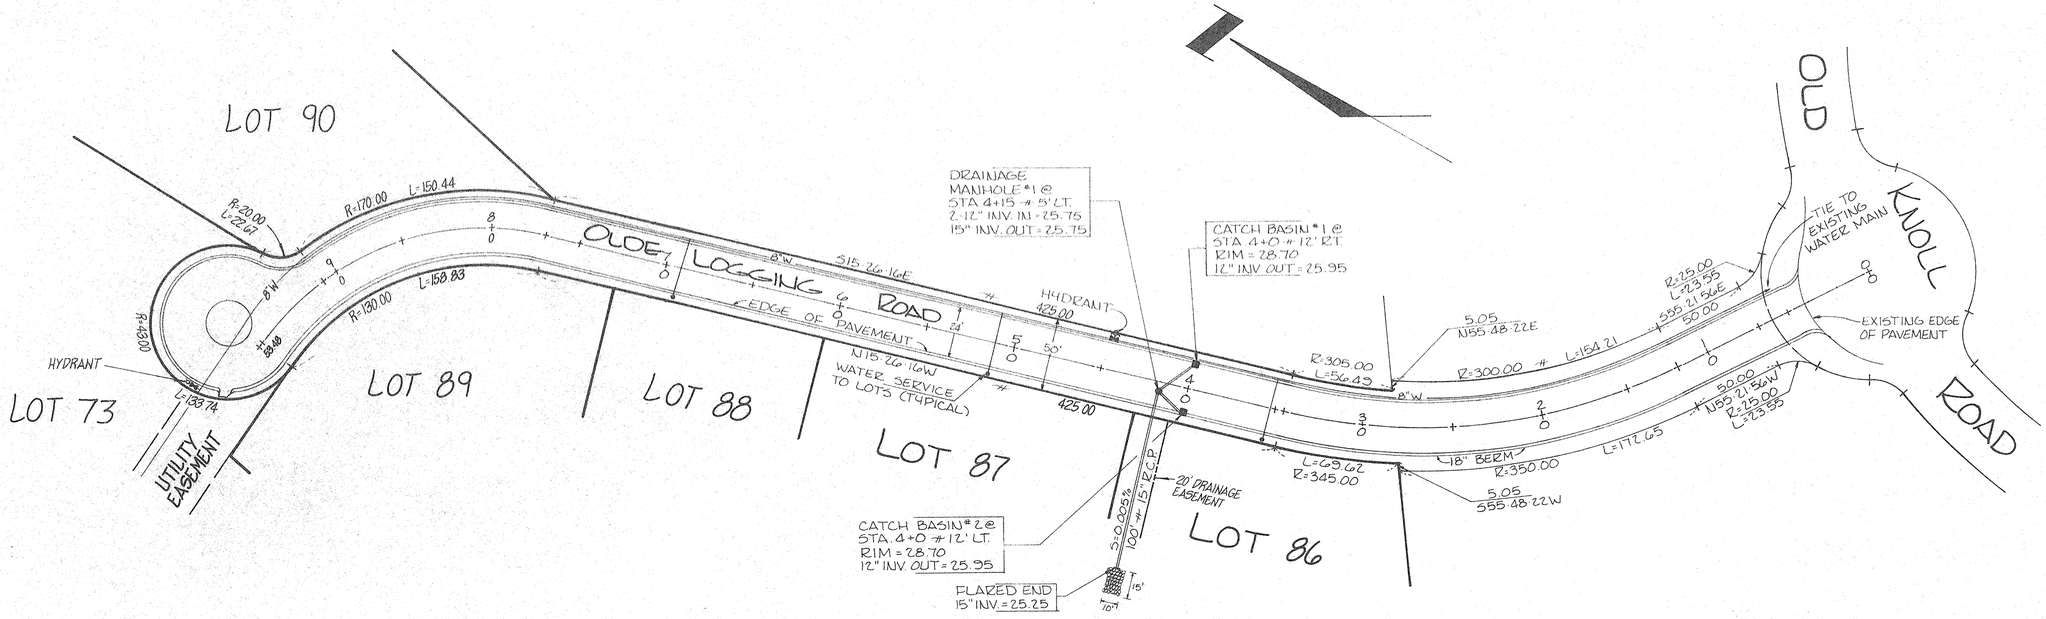

PLAN

SCALE 1"=40

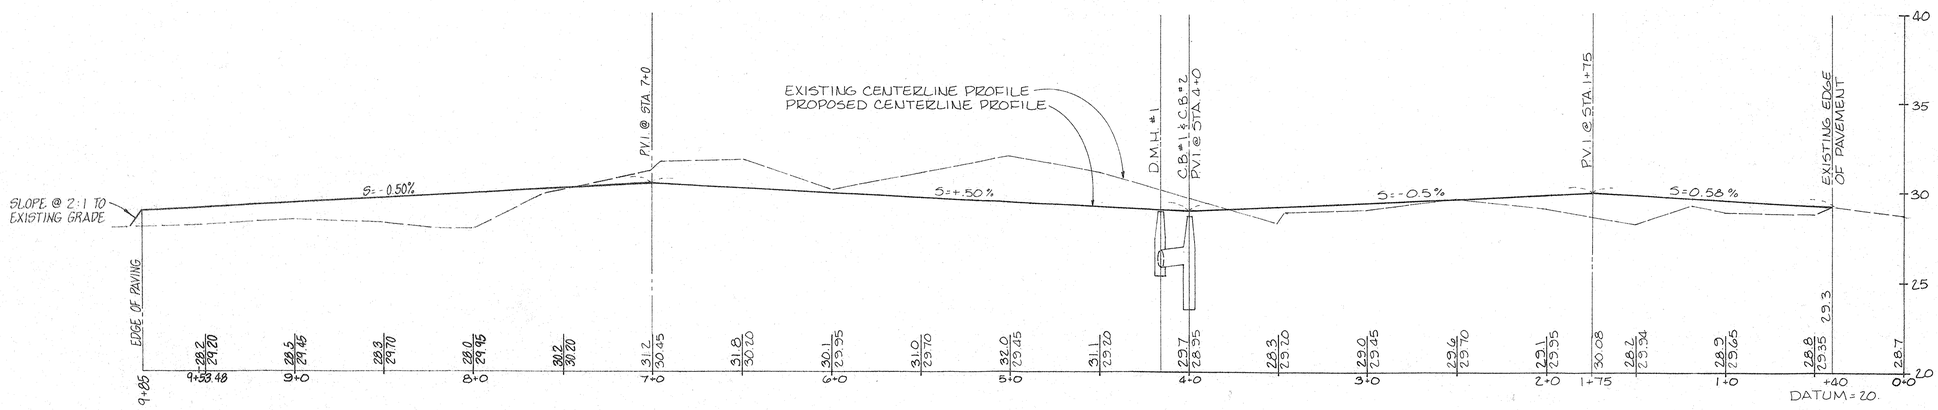

PROFILE

VERTICAL 1"=4' HORIZONTAL 1"=40

COMMONWEALTH OF MASSACHUSETTS
EARLE C. PHILLIPS JR.
NO. 36786
REGISTERED
LAND SURVEYOR

Earle C. Phillips Jr.

COMMONWEALTH OF MASSACHUSETTS
BENJAMIN A. GILMORE II
No. 29074
REGISTERED
PROFESSIONAL ENGINEER

Benjamin A. Gilmore II

PLAN AND PROFILE
FOR
ZORA ENTERPRISES, INC.
IN
MARION, MA.

SCALE: AS SHOWN NOV. 30, 1988

G.A.F. ENGINEERING INC.
P.O. BOX 953 MARION, MA. 02738
P.O. BOX 67 SOUTH CARVER, MA. 02366

M-20