A-2-78

PLAN OF LAND IN

MARION, MASS.

SURVEYED FOR

RALPH H. & JEAN E. WINTERS

DECEMBER 12, 1977 SCALE 1"=60'
ARTHUR C. THOMPSON, INC.
ENGINEERS & SURVEYORS
MARION, MASS.

BEING A SUBDIVISION OF LOTS NUMBERED 154, 155 AND 156 AS SHOWN ON L.C.C. 2451-4 SHEET 3.

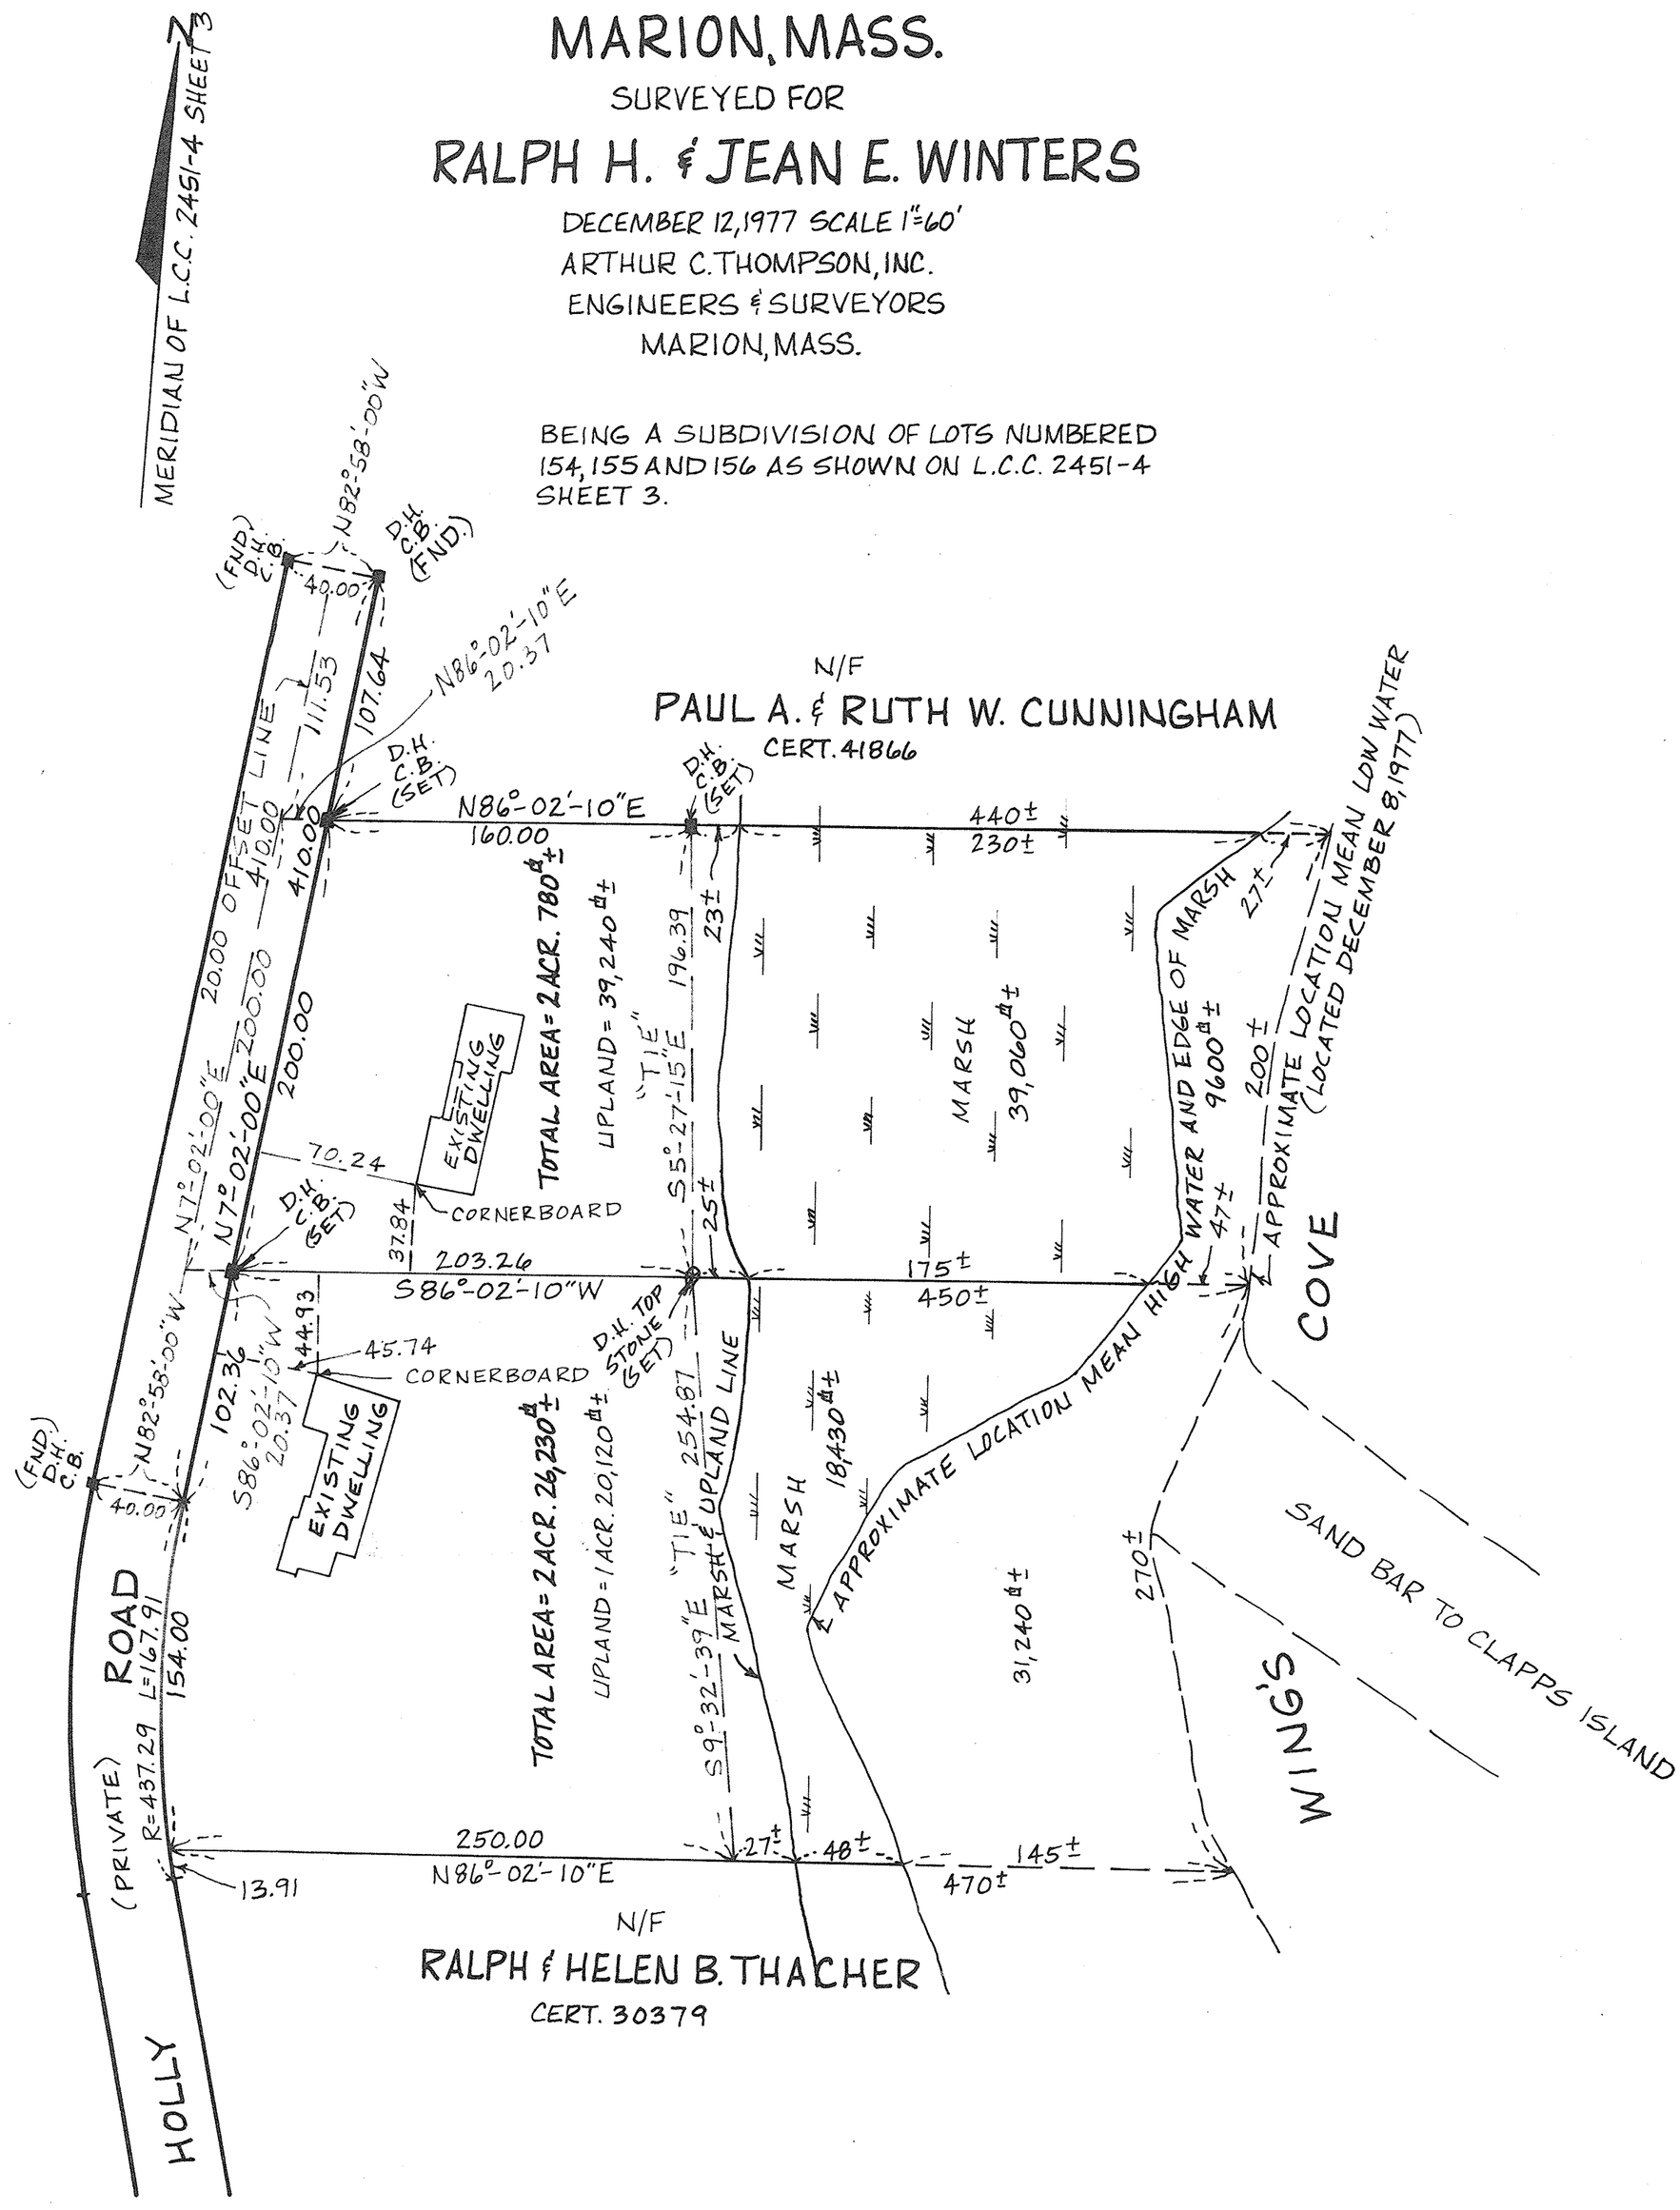

"I CERTIFY THAT THIS ACTUAL SURVEY WAS MADE ON THE GROUND IN ACCORDANCE WITH THE LAND COURT INSTRUCTIONS OF 1971 ON DECEMBER 8, 1977

DATE: DECEMBER 12, 1977

Arthur C. Thompson

1-16-1978

MARION PLANNING BOARD
APPROVAL UNDER SUBDIVISION CONTROL LAW NOT REQUIRED

DATE: Robert Myers 1/16/78
Edward Beckett, Chm
Helen B. Thacher
Harold B. Thyng
Franklin E. Winters
Richard L. Daly