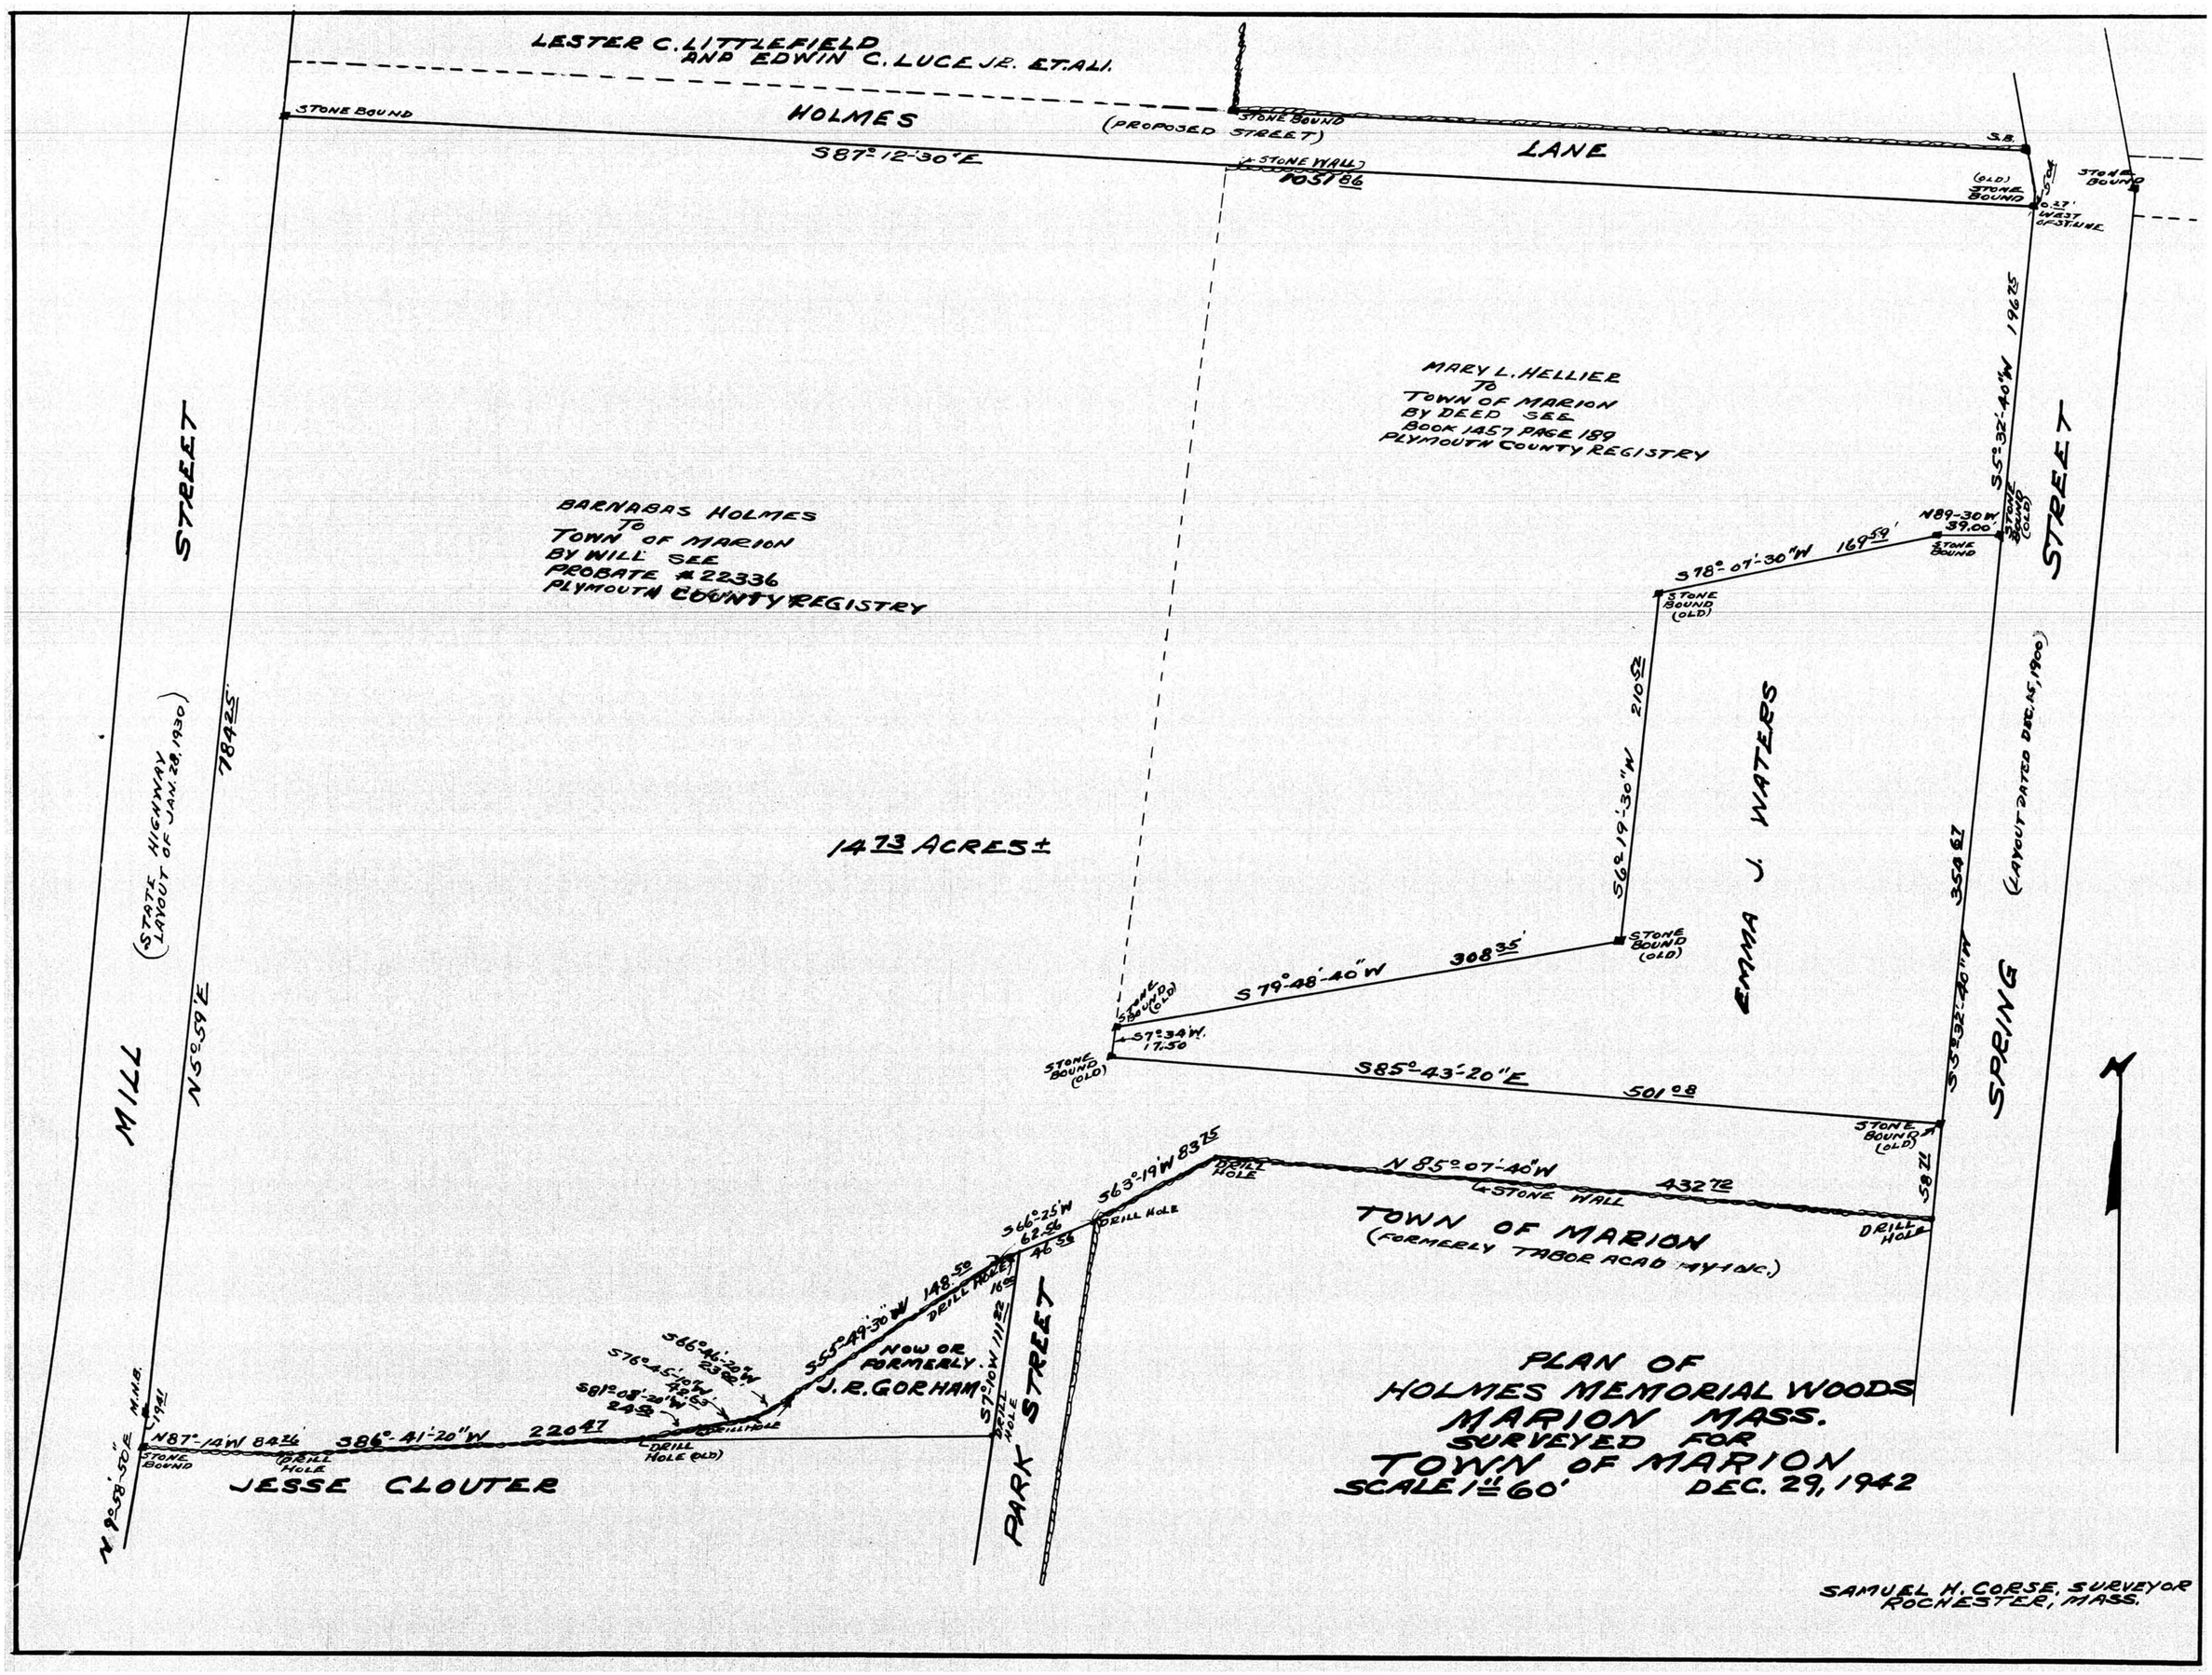
LESTER C. LITTLEFIELD AND EDWIN C. LUCE JR. ET. ALI.
HOLMES LANE
(PROPOSED STREET)
STONE BOUND
S87°-12'-30"E
STONE WALL
1051.86
S.B.
(OLD) STONE BOUND
0.27' WEST OF ST. LINE
MARY L. HELLIER TO TOWN OF MARION BY DEED SEE BOOK 1457 PAGE 189 PLYMOUTH COUNTY REGISTRY
BARNABAS HOLMES TO TOWN OF MARION BY WILL SEE PROBATE #22336 PLYMOUTH COUNTY REGISTRY
STREET
MILL
(STATE HIGHWAY LAYOUT OF JAN. 28, 1930)
N5°-59'E
784.25
14.73 ACRES±
S5°-32'-40"W 196.75
N89-30W 39.00'
S78°-07'-30"W 169.59'
STONE BOUND (OLD)
S6°-19'-30"W 210.52
EMMA J. WATERS
S79°-48'-40"W 308.35'
S7°-34'W. 17.50
S85°-43'-20"E 501.08
354.67
S5°-32'-40"W
SPRING
(LAYOUT DATED DEC. 15, 1900)
N 85°-07'-40"W 432.72
STONE WALL
DRILL HOLE
TOWN OF MARION
(FORMERLY TABOR ACAD MY INC.)
S63°-19'W 83.75
S66°-25'W 62.56
46.56
S55°-49'-30"W 148.50
NOW OR FORMERLY J. R. GORHAM
S66°-46'-20"W 23.02'
S76°-45'-10"W 42.63'
S81°-08'-20"W 24.52
S7°-10'W 111.22
PARK STREET
N87°-14'W 84.26
S86°-41'-20"W 220.47
N 9°-58'-50"E
M.H.B. 1941
JESSE CLOUTER
PLAN OF HOLMES MEMORIAL WOODS MARION MASS. SURVEYED FOR TOWN OF MARION
SCALE 1" = 60'
DEC. 29, 1942
SAMUEL H. CORSE, SURVEYOR ROCHESTER, MASS.