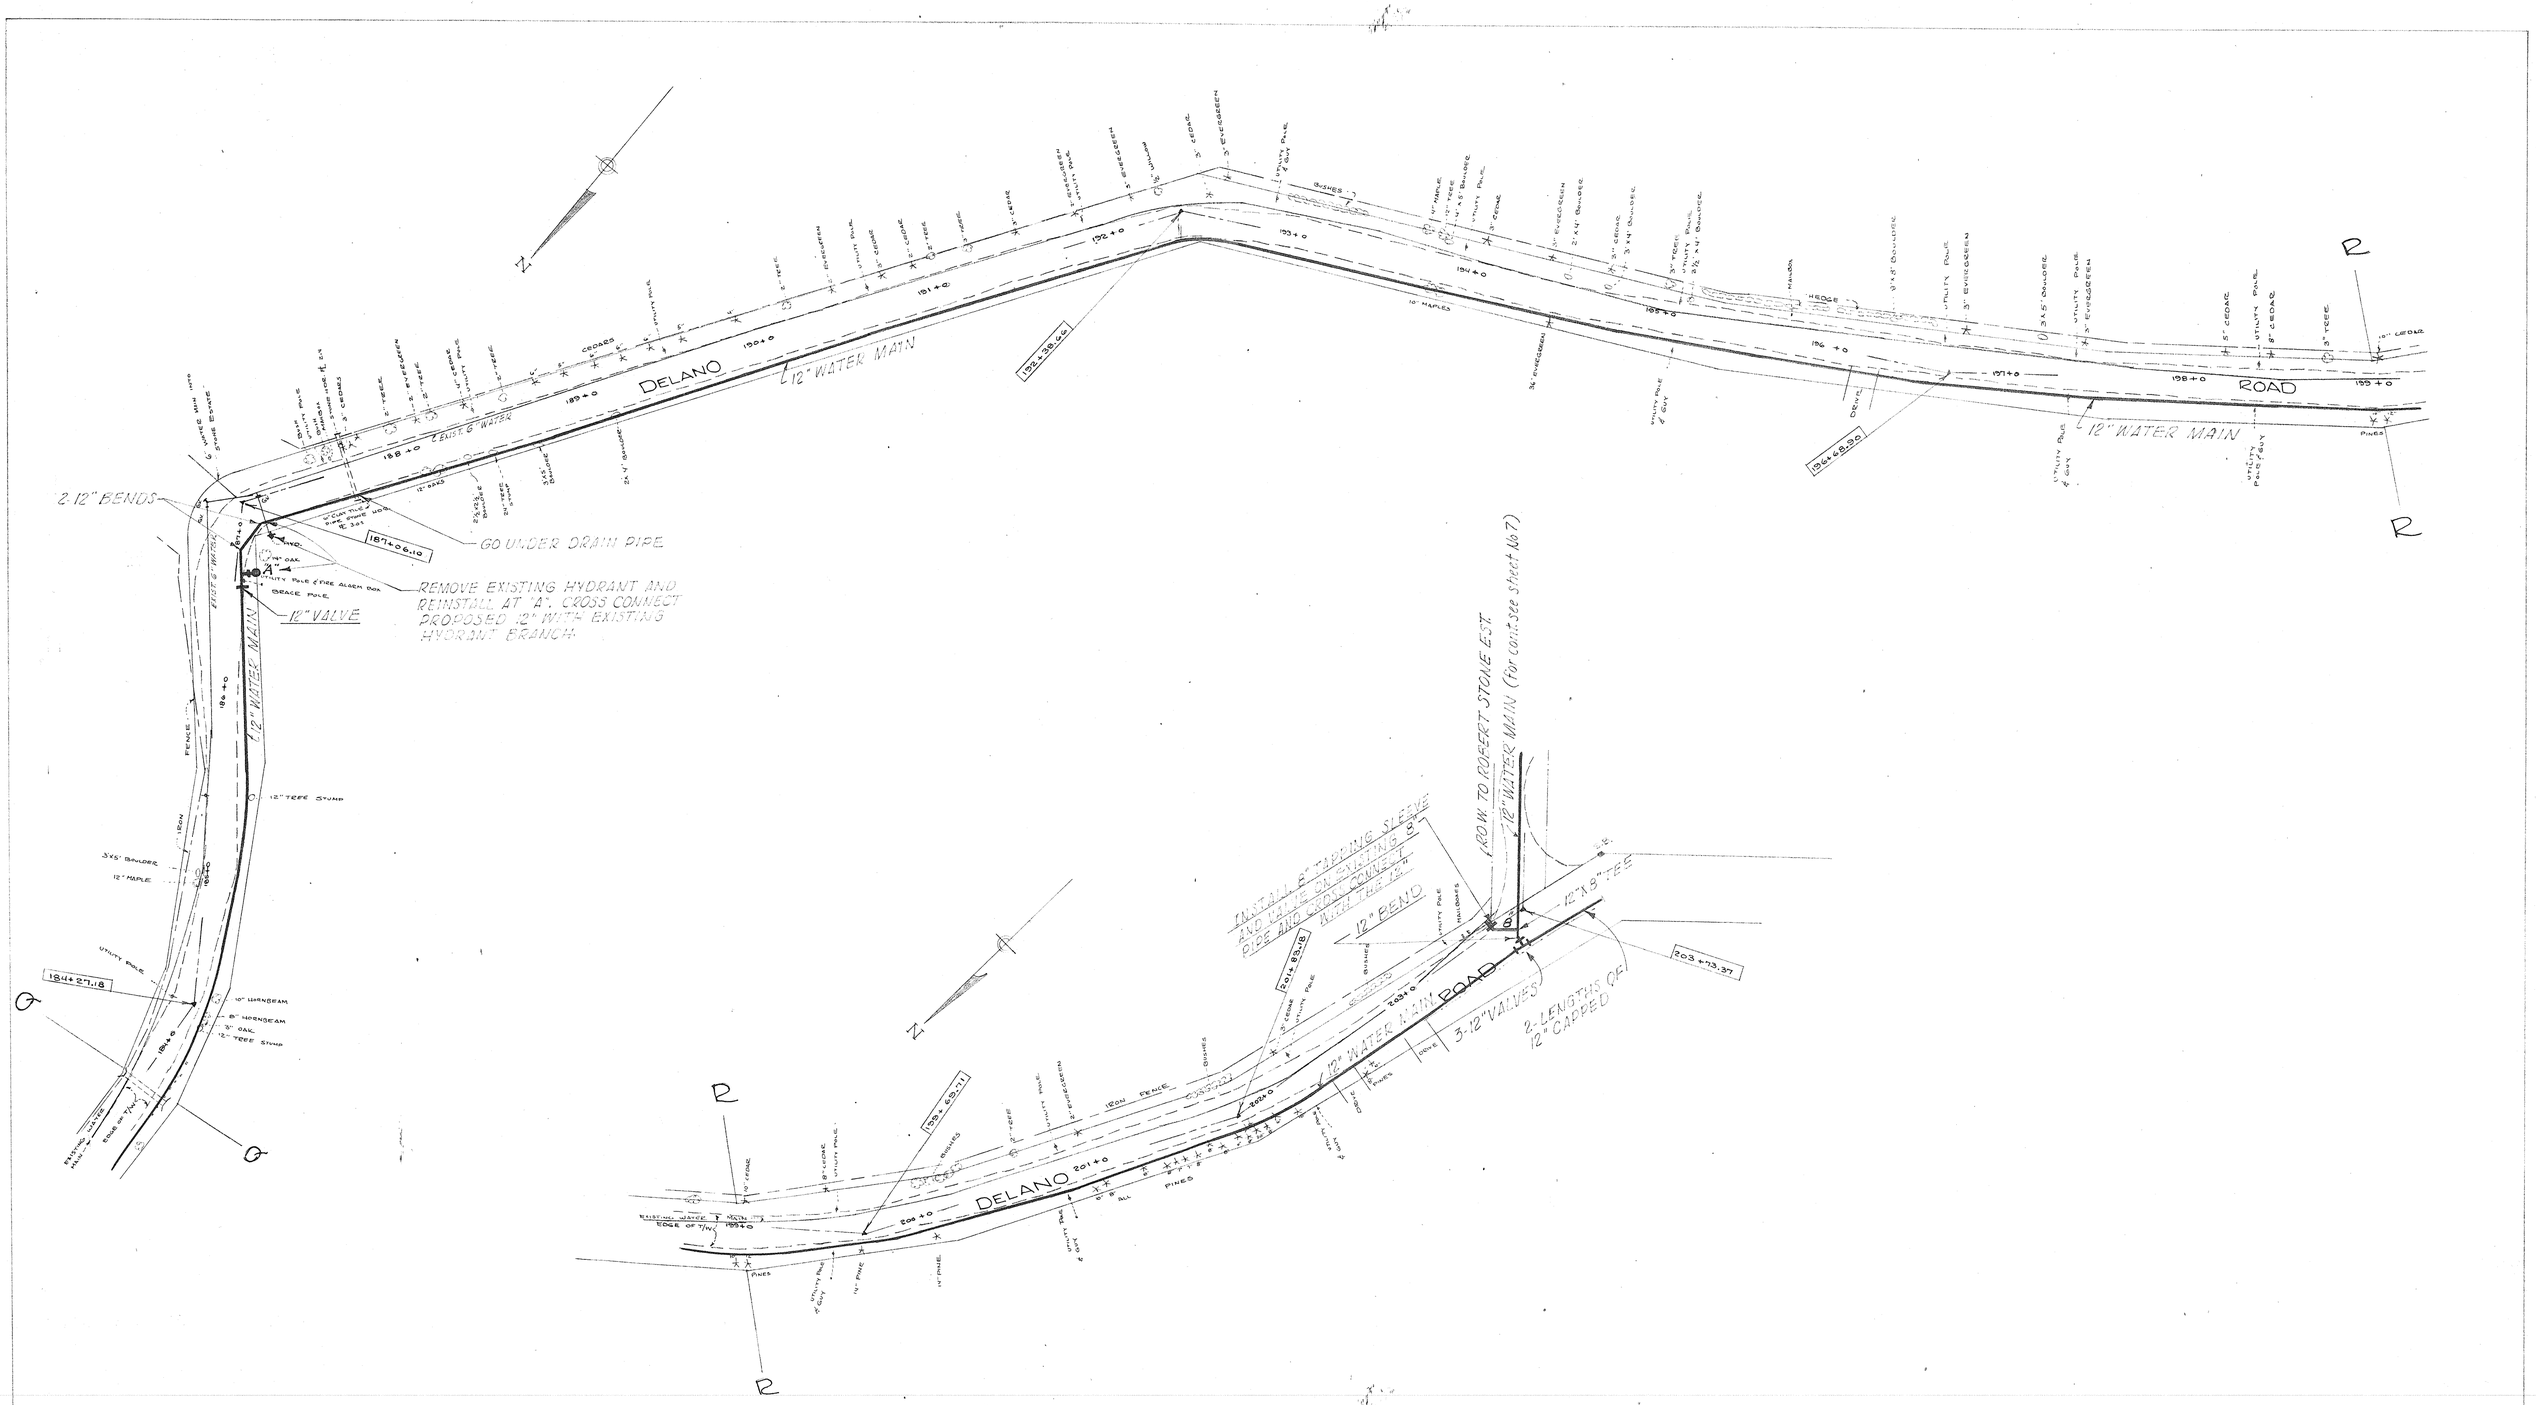

WHITMAN & HOWARD, INC.
Engineers
89 BROAD ST. BOSTON, MASS.
Scale: 1 in. = 40 ft.

SHEET 6 of 7 Sheets

J.N. 4-68-A