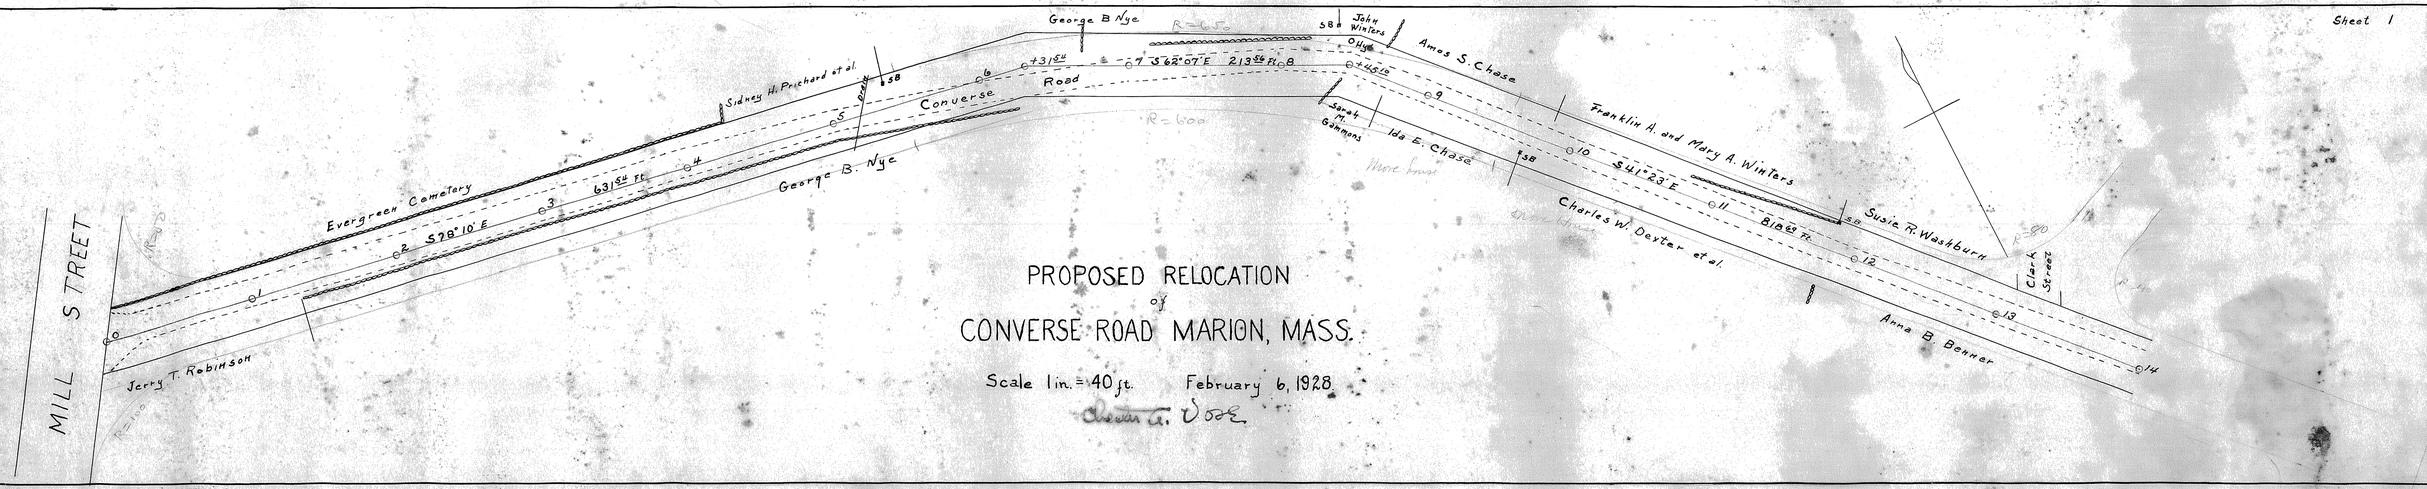

PROPOSED RELOCATION of CONVERSE ROAD MARION, MASS.

Scale 1 in. = 40 ft. February 6, 1928

Chester A. Dole