PLAN SHOWING
STORM DRAINAGE EASEMENT OVER LAND OF

ALBERT W. WINTERS

PREPARED FOR

THE TOWN OF MARION

SEPT. 1969 SCALE 1"=40'

ARTHUR C. THOMPSON, INC.
ENGINEERS & SURVEYORS
MARION, MASS.

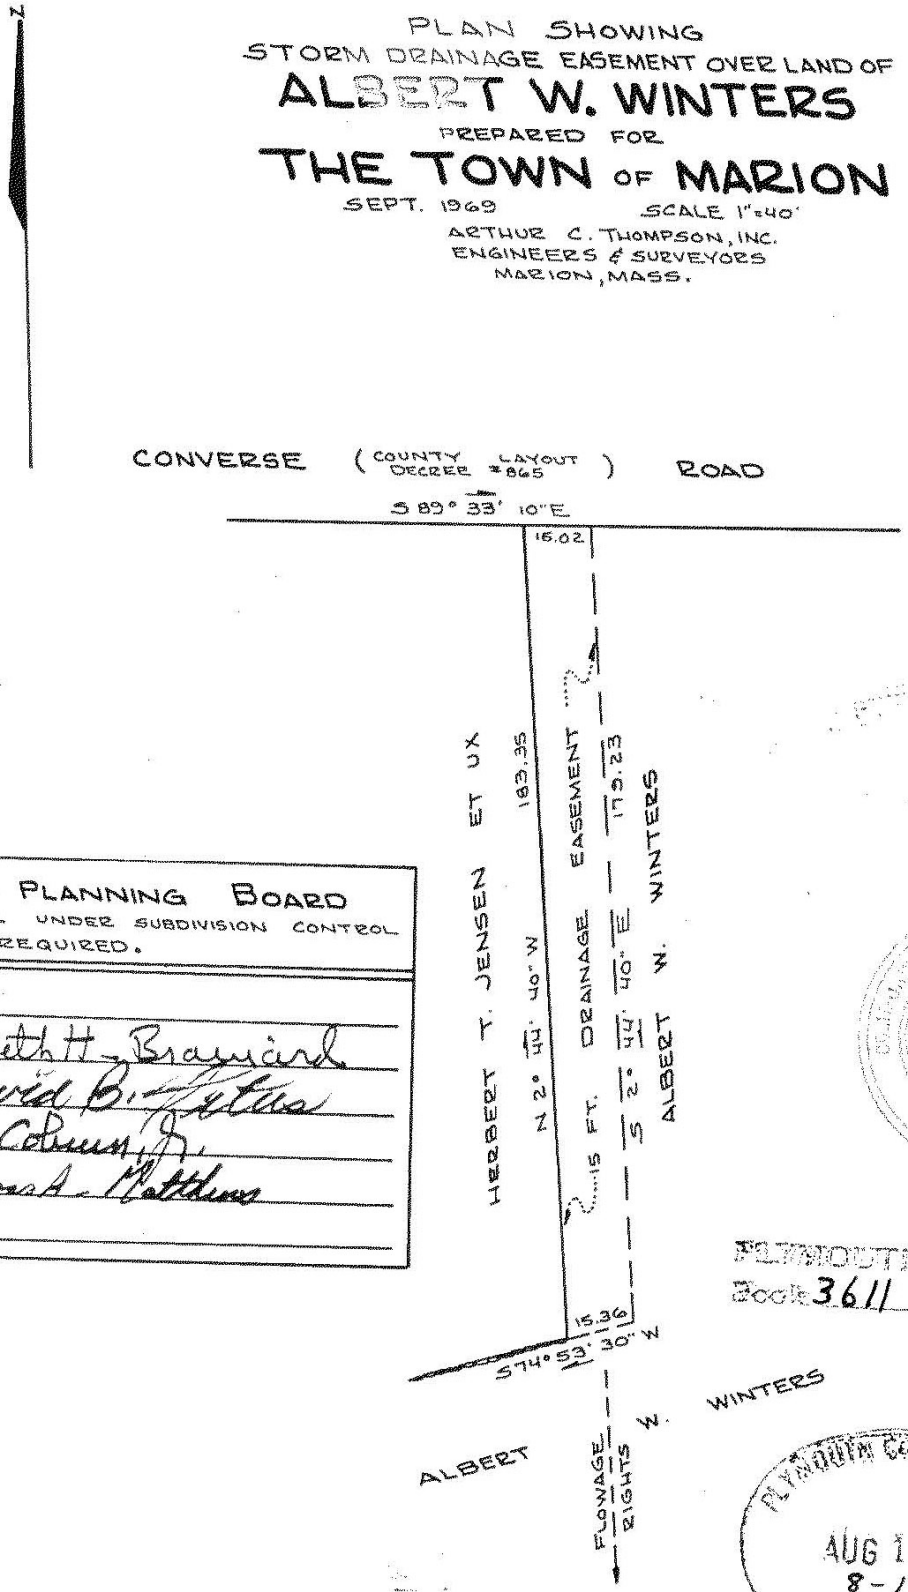

MARION PLANNING BOARD
APPROVAL UNDER SUBDIVISION CONTROL LAW NOT REQUIRED.

DATE:
Elizabeth H. Brainard
David B. Fetus
John Coburn, Jr.
Thomas A. Matthews

COMMONWEALTH OF MASSACHUSETTS
ARTHUR C. THOMPSON, JR.
REGISTERED LAND SURVEYOR

PLYMOUTH CO. DEEDS
Book 3611 Page 534

PLYMOUTH CO. REG. OF DEEDS
AUG 17 1970
8-17-70
RECORDED

'70-560
J.E.G.